

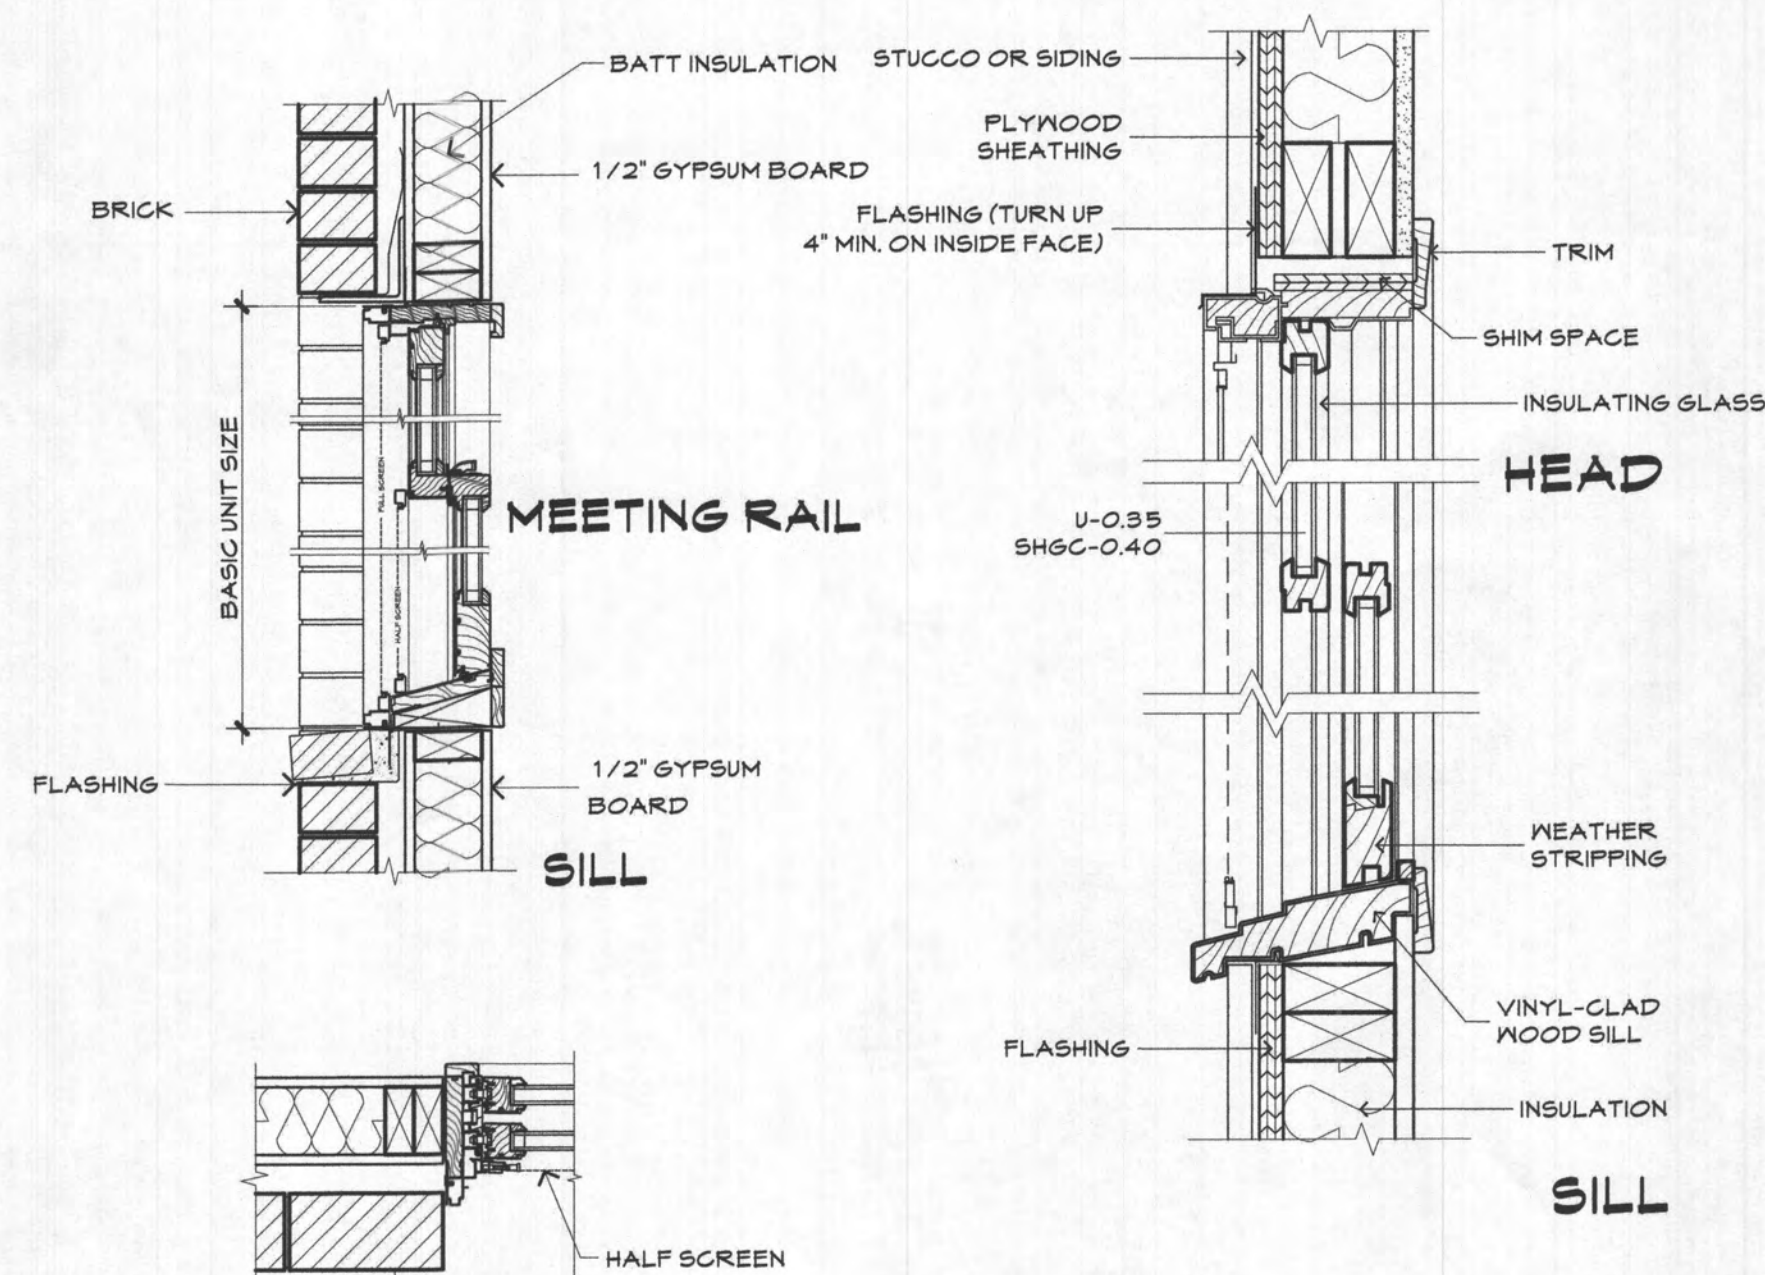


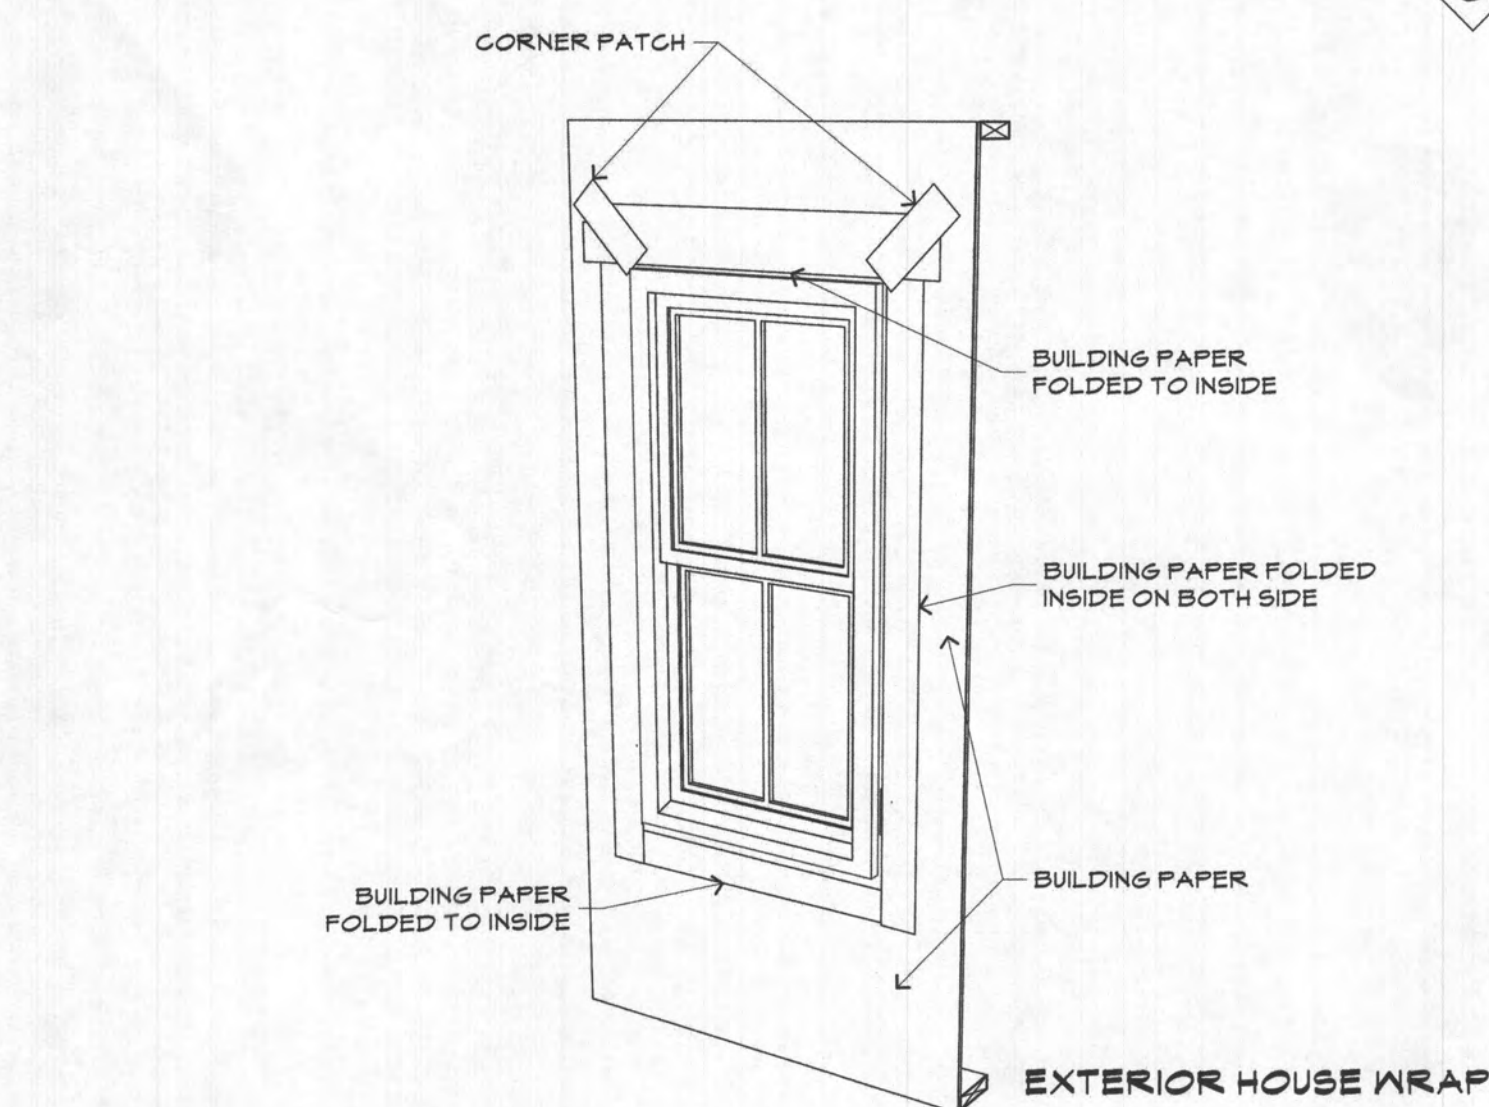


DOOR AND WINDOW DETAILS

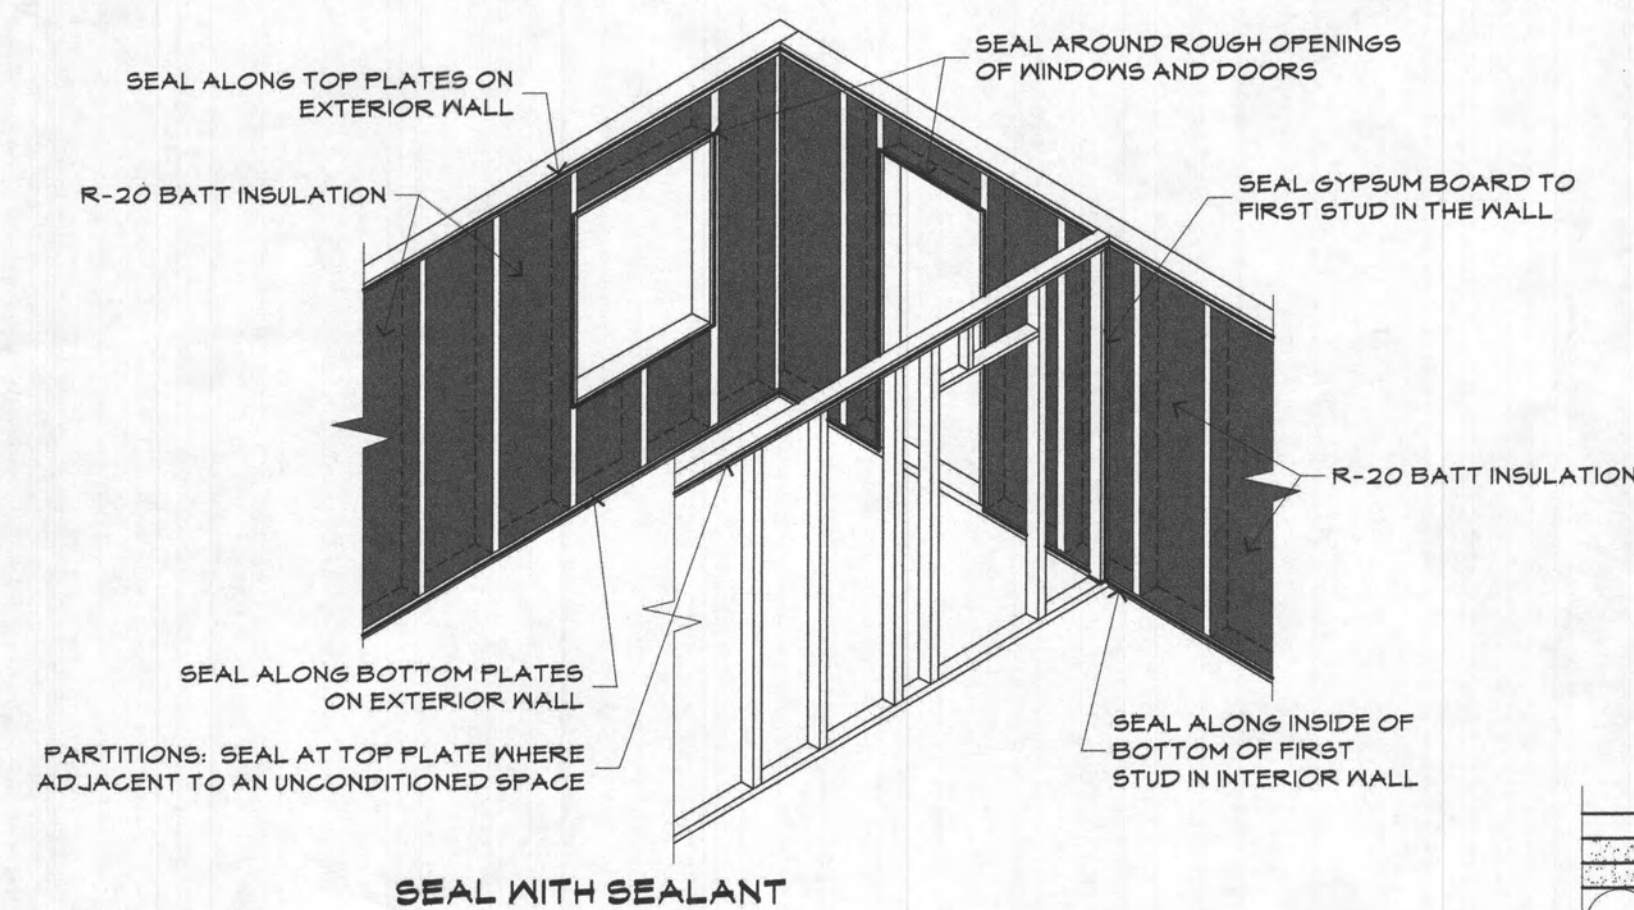

TYPICAL AIR BARRIER DETAILS


ENERGY CONSERVATION DETAILS

NOT TO SCALE

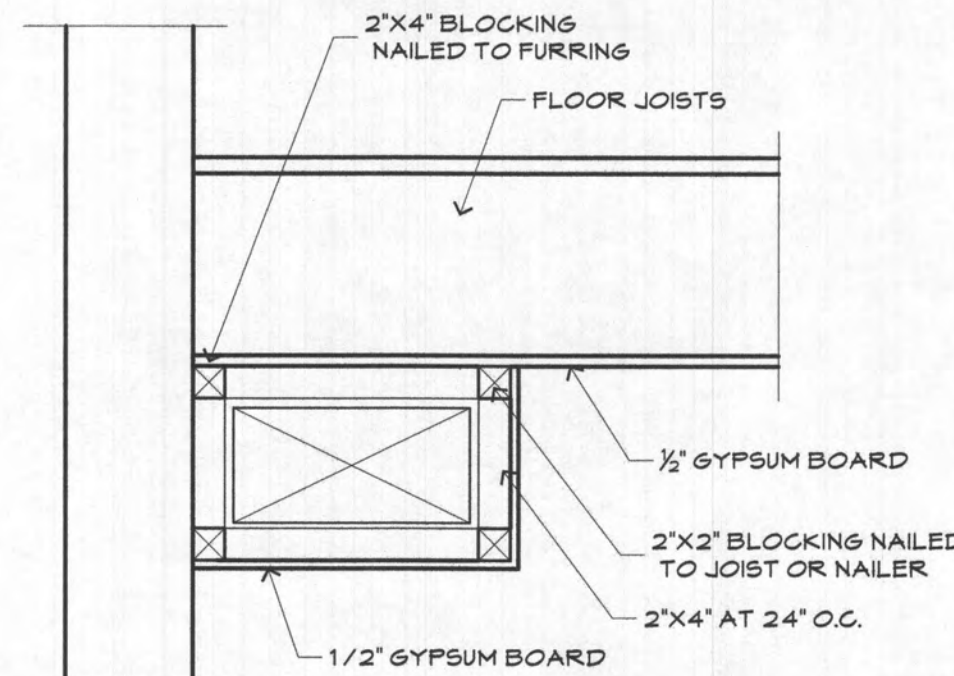

BULKHEAD DETAIL

NOT TO SCALE

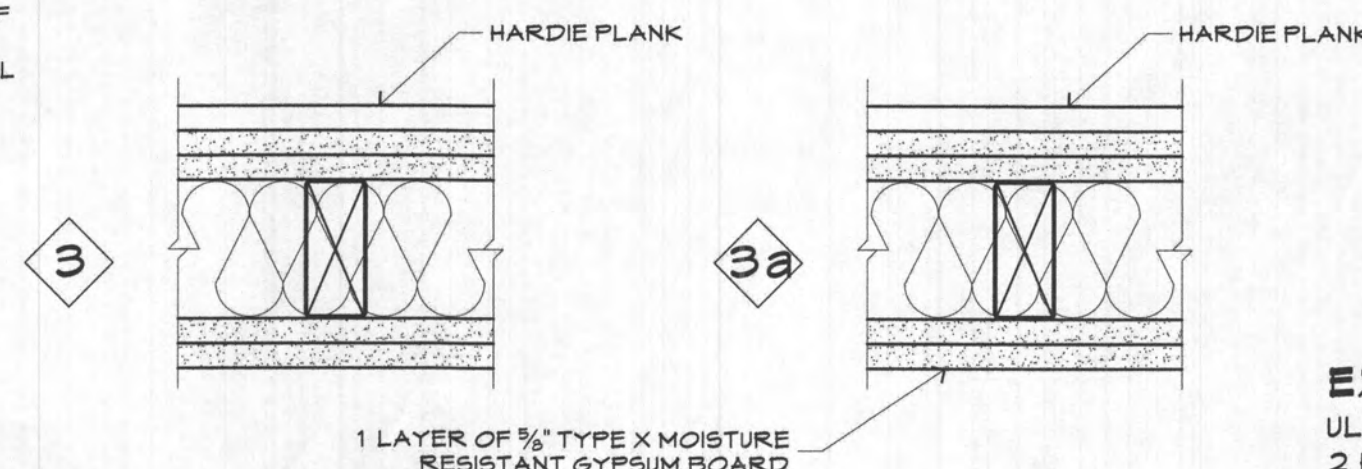

EXTERIOR WALLS


UL R3660/R15107

2 HOUR FIRE-RATING

GYPSUM WALLBOARD, GLASS MAT GYPSUM SUBSTRATE, WOOD STUDS


EXTERIOR SIDE: Base layer 5/8" proprietary type X glass mat gypsum substrate (sheathing) applied parallel or at right angles to 2 x 4 wood studs 16" o.c. with 1 1/8" x 0.0418" shank, 1/4" head, galvanized roofing nails 6" o.c. Face layer 5/8" proprietary type X glass mat gypsum substrate (sheathing) applied parallel or at right angles to studs with 23/8" x 0.113" shank, 4/32" head, galvanized roofing nails 8" o.c. Exterior cladding to be attached through glass mat gypsum panel to studs.

INTERIOR SIDE: Base layer 5/8" proprietary type X gypsum board applied parallel or at right angles to studs with 1 7/8" x 0.0418" shank, 1/4" head nails 6" o.c. Face layer 5/8" proprietary type X gypsum board applied parallel or at right angles to studs with 23/8" x 0.113" shank, 4/32" head nails 8" o.c. Joints staggered 16" each layer and side. (LOAD-BEARING)

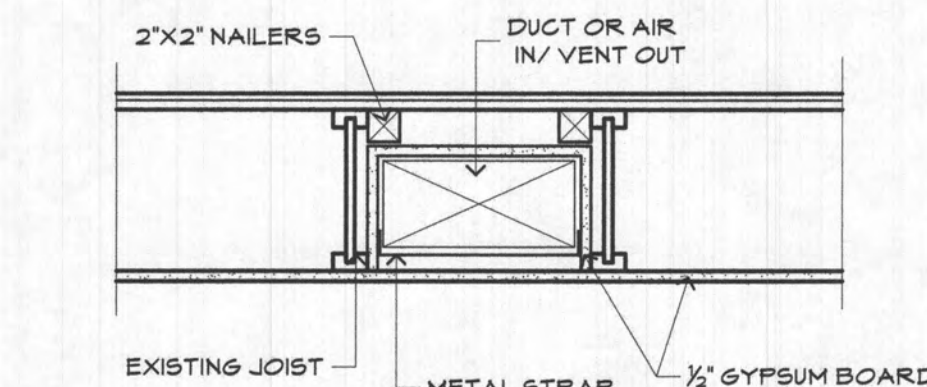

DUCT BETWEEN JOISTS

NOT TO SCALE

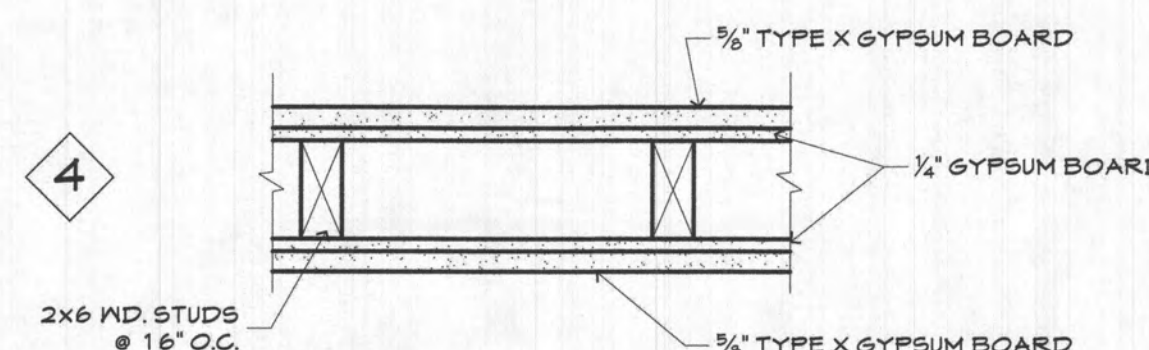

INTERIOR WALLS

UL DESIGN U3 12







1 HOUR FIRE-RATING

STC: 50-54

GYPSUM WALLBOARD, GLASS FIBER INSULATION, WOOD STUDS

BASE LAYER 1/2" PROPRIETARY GYPSUM WALLBOARD APPLIED PARALLEL TO EACH SIDE OF 2 X 4 WOOD STUDS 16" O.C. WITH 4d COATED NAILS, 1 1/2" LONG, 0.0418" SHANK, 1/4" HEADS, 12" O.C. FACE LAYER 3/8" PROPRIETARY TYPE X GYPSUM WALLBOARD OR GYPSUM VENEER BASE APPLIED PARALLEL TO EACH SIDE WITH 6" WIDE STRIPS OF LAMINATING COMPOUND ALONG THE EDGES AND CENTERLINE OF EACH BOARD AND 6d COATED NAILS, 1 7/8" LONG, 0.0418" SHANK, 1/4" HEADS, 16" O.C. AT TOP AND BOTTOM PLATES ONLY.


JOINTS STAGGERED 16" EACH LAYER AND SIDE. SOUND TESTED WITH 1 1/2" GLASS FIBER INSULATION, 0.8 PCF, IN STUD SPACE. (LOAD BEARING)

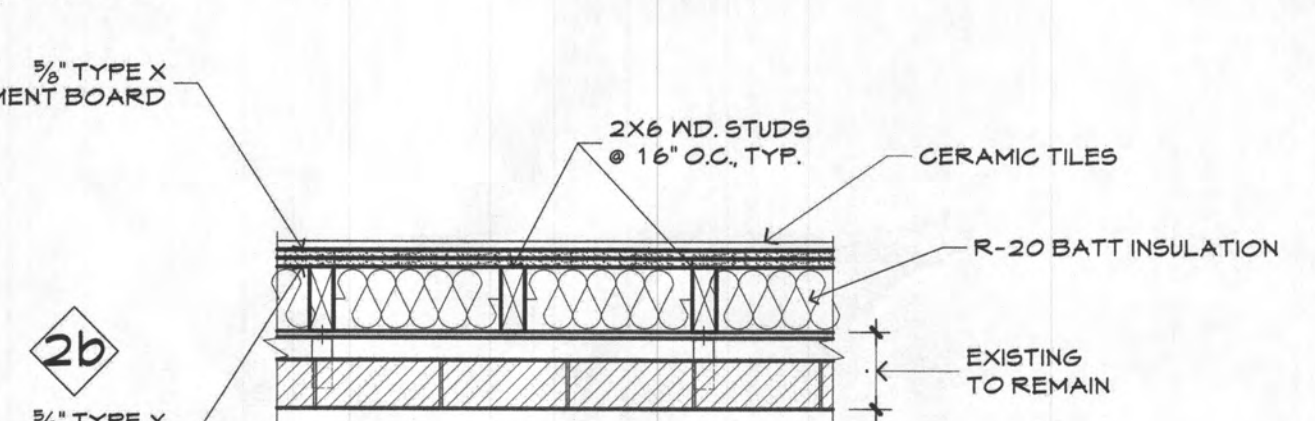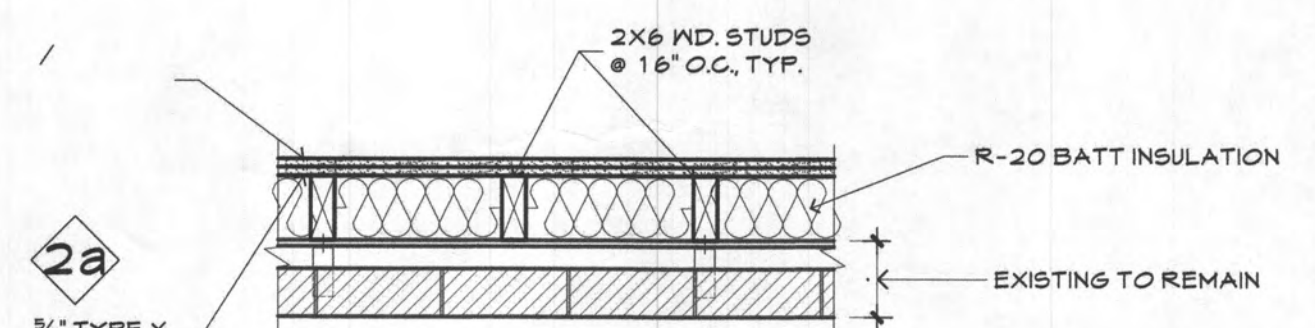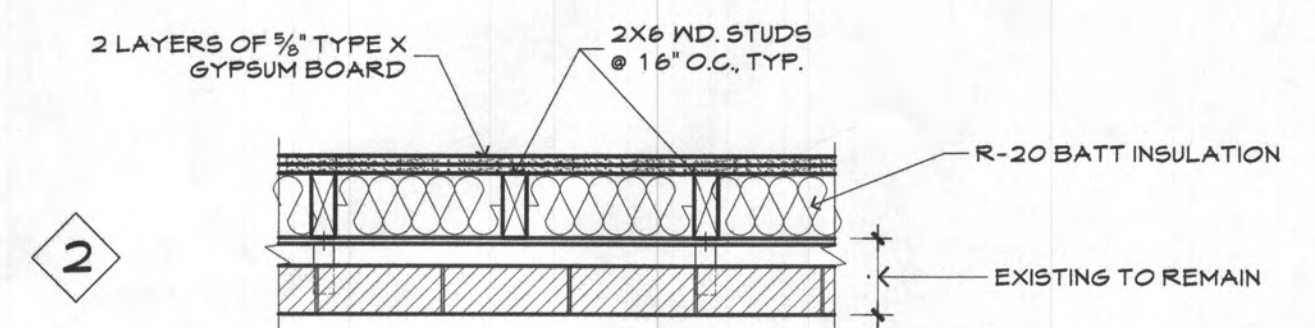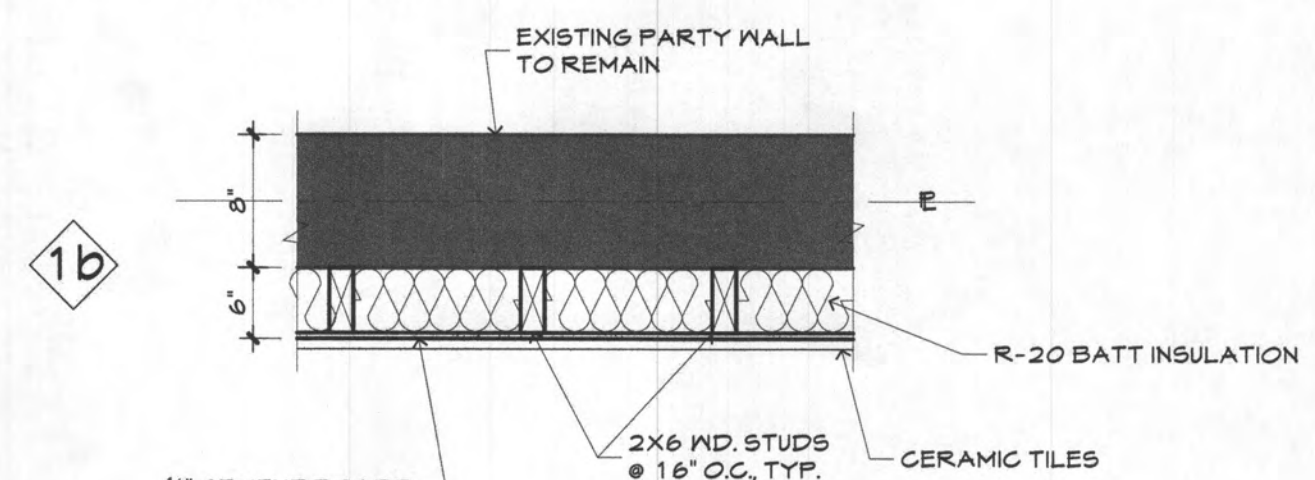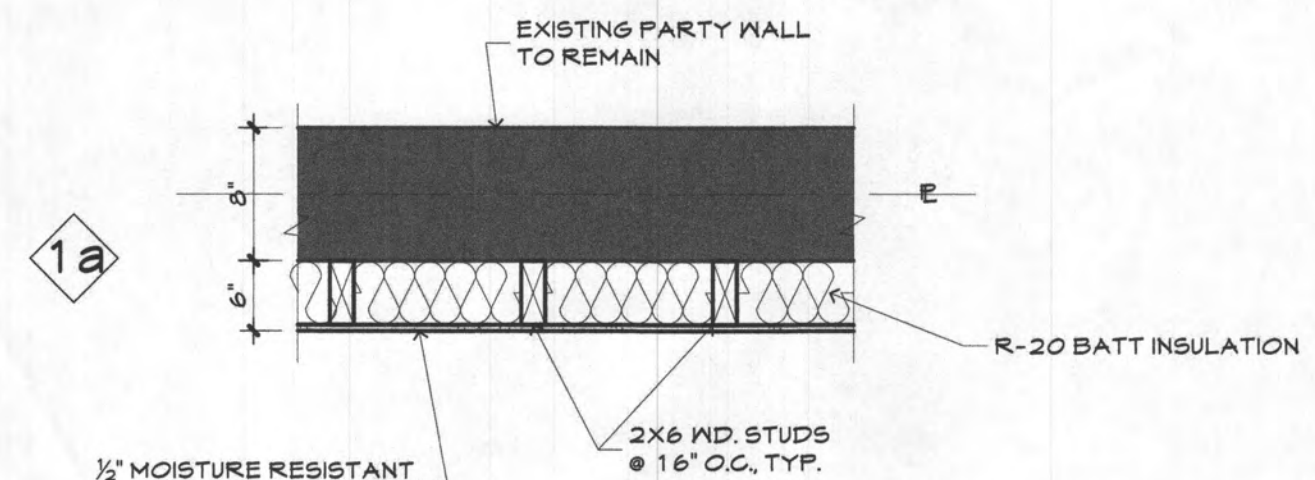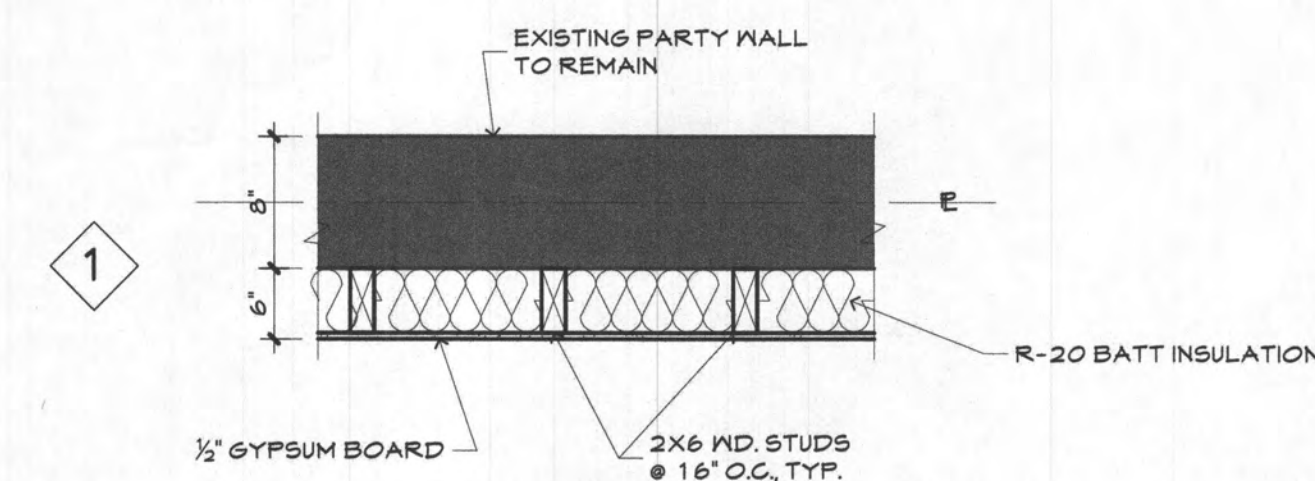

GYPSUM WALLBOARD, WOOD STUDS, GYPSUM SHEATHING, CLAY BRICK

EXTERIOR SIDE: BASE LAYER 1/2" GYPSUM SHEATHING APPLIED PARALLEL OR AT RIGHT ANGLES TO 2 X 4 WOOD STUDS 16" O.C. WITH 13/4" GALVANIZED ROOFING NAILS, 0.125" SHANK, 7/16" HEADS, 6" O.C. FACE LAYER 2" X 4" X 8" CLAY BRICK WITH 1" AIR SPACE BETWEEN BRICK AND EXTERIOR SHEATHING. NO. 20 GAGE GALVANIZED WIRE TIES ATTACHED TO EACH STUD WITH 8d COATED NAILS, 23/8" LONG, 0.113" SHANK, 4/32" HEAD, AT EVERY 6TH COURSE OF BRICKS.

INTERIOR SIDE: BASE LAYER 5/8" TYPE X GYPSUM WALLBOARD OR GYPSUM VENEER BASE APPLIED PARALLEL OR AT RIGHT ANGLES TO STUDS WITH 6d COATED NAILS, 1 7/8" LONG, 0.0418" SHANK, 1/4" HEADS, 8" O.C. FACE LAYER 5/8" TYPE X GYPSUM WALLBOARD OR GYPSUM VENEER BASE APPLIED PARALLEL TO OR AT RIGHT ANGLES TO STUDS WITH 8d COATED NAILS, 23/8" LONG, 0.113" SHANK, 4/32" HEADS, 8" O.C. (LOAD-BEARING)

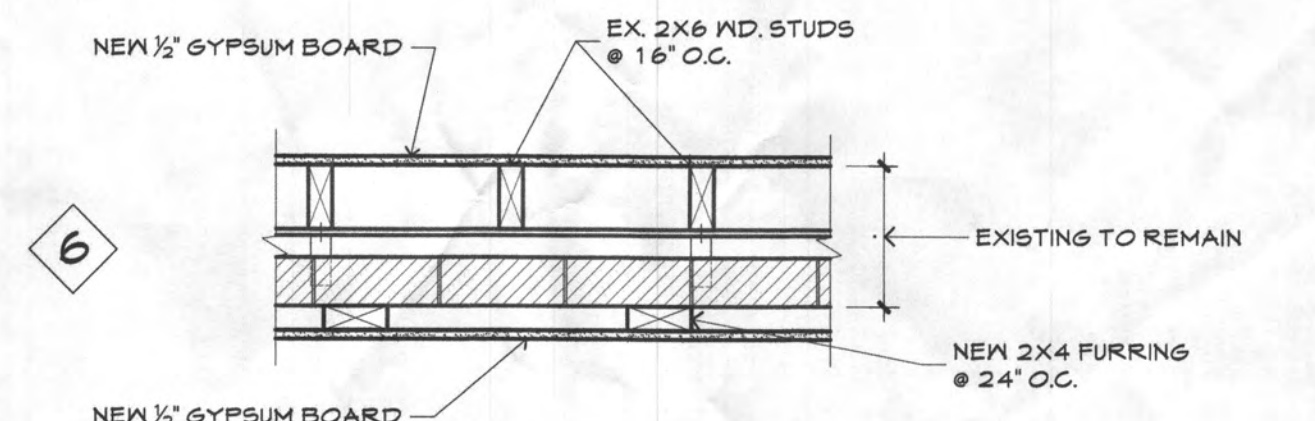

TDS
Architectural Design

TDS Architectural Design

Tel: 240-470-8528
Email: tdsdesign@icloud.com

Written dimensions on these shall have precedence over scale dimensions. Contractors shall verify & conditions on the job.

AJUWON RESIDENCE
15320 OLD FREDERICK ROAD, WOODBINE, MD 21797

Issued	Date
Floor Plan	01/26/23

PROFESSIONAL CERTIFICATION
I CERTIFY THAT THESE DOCUMENTS WERE PREPARED OR APPROVED BY ME, AND THAT I AM A DULY LICENSED ARCHITECT UNDER THE LAWS OF THE STATE OF MARYLAND.

TYPICAL DETAILS

A-109



TDS Architectural Design

Tel: 240-470-8528
Email: tdstennett@cloud.com

Written dimensions on these shall have precedence over scale dimensions
contractors shall verify & conditions on the job.

AJUWON RESIDENCE
15320 OLD FREDERICK
ROAD, WOODBINE, MD 21797


Issued	Date
Floor Plan	01/28/23

PROFESSIONAL CERTIFICATION
I CERTIFY THAT THESE DOCUMENTS
WERE PREPARED OR APPROVED BY
ME, AND THAT I AM A DULY
LICENSED ARCHITECT UNDER THE
LAWS OF THE STATE OF MARYLAND.

Permit Stamp

TYPICAL
DETAILS

A-110

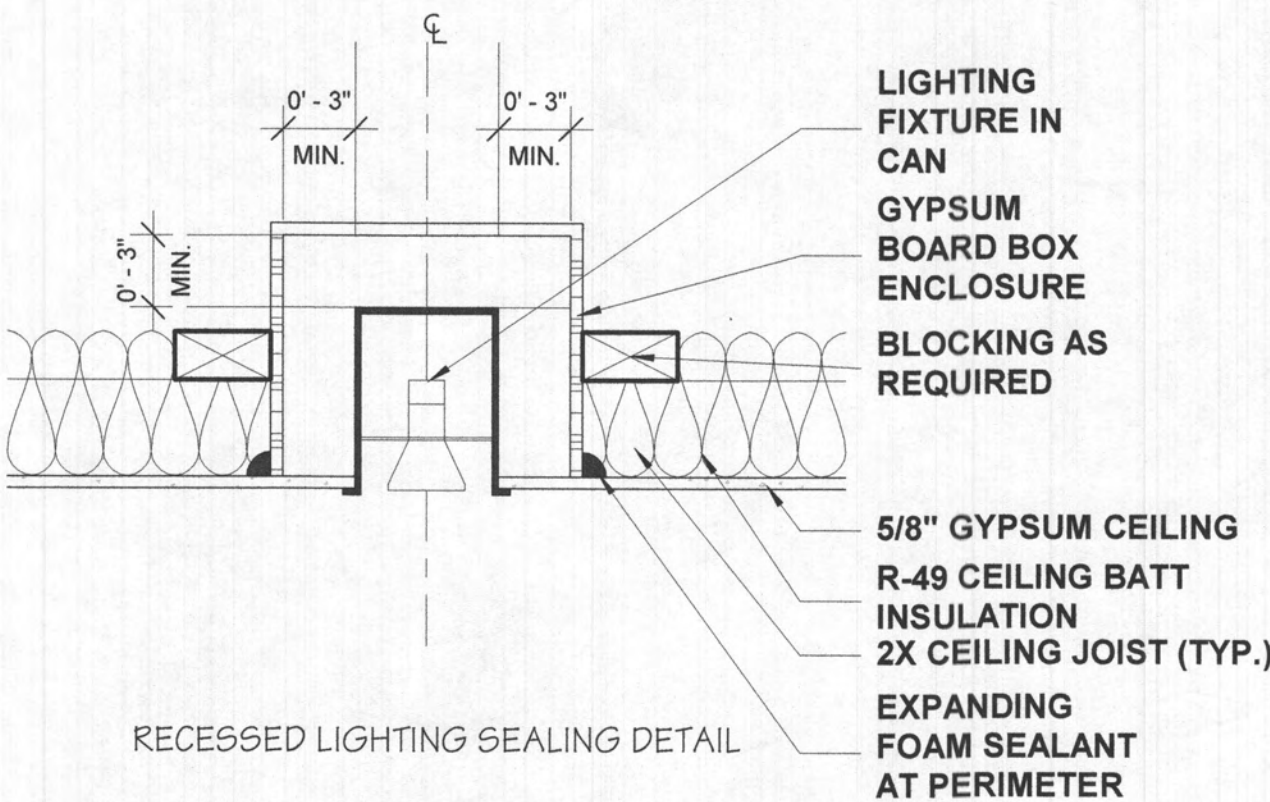

RECESSED LIGHT
SEAL DETAIL

1 1 1/2" = 1'-0"

AJUWON RESIDENCE RENOVATIONS

15320 OLD FREDERICK ROAD, WOODBINE, MD
21797



TDS Architectural Design

Tel: 240-470-8528
Email: tdstennett@icloud.com

Written dimensions on these shall have precedence over scale dimensions
contractors shall verify & conditions on the job.

AJUWON RESIDENCE

15320 OLD FREDERICK
ROAD, WOODBINE, MD 21797

Issued	Date
Floor Plan	01/29/23

PROFESSIONAL CERTIFICATION

I CERTIFY THAT THESE DOCUMENTS WERE PREPARED OR APPROVED BY ME, AND THAT I AM A DULY LICENSED ARCHITECT UNDER THE LAWS OF THE STATE OF MARYLAND.

Permit Stamp

COVER
SHEET

A-000

ABBREVIATIONS

@
A.B.
ACT./ACCOUS.
ALT.
ALUM.
ARCH.
A.C.P.

BD.
BLDG.
BM.
B.O.
BRNG./BRG.
BRK.
BSMT.
B.U.

C.B.
CEIL./CLG.
C.H.
C.J.
CL
CLO.
CMU
C.O.
COL.
CONC.
CONF.
CONST.
CONT.
CORR.
CSK.
C.T.

DET.
D.F.
DIA.
DIM.
DN.
DO
D.P.
D.S.
D.T.
DWG.

EA.
EL.
E.P.
EQ.
EQUIPMT
E.W.
EXIST./EXTG.
EXP./JT/E.J.
EXT.
E.I.F.S

F.D.
F.X.C.
F.X.H.C
F.X.V.C
F.F.
FLR./FL.
F.R.

GA.
G.B.
G.C.
GALV.
GRD.
GYP. BD.

H.C.
HDCP.
HGT./HT.
H.M.
HORIZ.
H.P. (HP)
HR

AT
ANCHOR BOLT
ACOUSTICAL
ALTERNATE
ALUMINUM
ARCHITECTURAL
ACOUSTICAL CEILING PANEL

BOARD
BUILDING
BEAM
BY OWNER
BEARING
BRICK
BASEMENT
BUILT-UP

CHALKBOARD
CEILING
CEILING HEIGHT
CONTROL JOINT
CENTER LINE
CLOSET
CONCRETE MASONRY UNIT
CASED OPENING
COLUMN
CONCRETE
CONFERENCE
CONSTRUCTION
CONTINUOUS
CORRIDOR
COUNTERSUNK
CERAMIC TILE

DETAIL
DRINKING FOUNTAIN
DIAMETER
DIMENSION
DOWN
DITTO
DAMP/PROOFING
DOWNSPOUT
DRAIN TILE
DRAWING

EACH
ELEVATOR
ELECTRICAL PANEL
EQUAL
EQUIPMENT
EACH WAY
EXISTING
EXPANSION JOINT
EXTERIOR
EXTERIOR INSULATION & FINISH SYSTEM

FLOOR DRAIN
FIRE EXTINGUISHER CABINET
FIRE EXTINGUISHER & HOSE CARBONATE
FINISHED FLOOR
FLOOR
FIRE RATED

GAUGE
GRAB BARS (HANDICAPPED)
GENERAL CONTRACTOR
GALVANIZED
GROUND
GYPSUM BOARD

HOLLOW CORE
HANDICAPPED
HEIGHT
HOLLOW METAL
HORIZONTAL
HIGH POINT
HOUR

INSUL.
INT.
JT.

LAV.
L.C.C.
LIN.
L.L.
LP. (LP)

MACH.
MAX.
M.B.
M&E

ELECTRICAL
MECH.
MET./METL.
MIN.
MISC.
MFG
M.T.
MAR.T.
MULL.
M.O.
M.W.P.
WATERPROOFING

N
N.I.G.
N.T.S.
NO.
NOM.

O.C.
O.D.
OPP.

PL.
PSF
FOOT
PSI
INCH
PTD.

Q.T.
R.
RAD.
RAIL.
R.D.
REBARS
REINF.
R.L.
R.M.
R.S.
R.W

S.C.
SEC.
SHT.
S.F.
SPECS.
S.S.
S/S
STL.
STOR.
STRUCT.

T.B.
TEL.
TEMP.
THK.
T.D.
T.P.
TYP.

U.C.

V.B.
V.C.T.
VERT.
V.P.
W/
WD.

INSULATION
INTERIOR

JANITOR'S CLOSET
JOINT

LAVATORY
LEAD COATED COPPER
LINEAR
LIVE LOAD
LOW POINT

MACHINE
MAXIMUM
MARKER BOARD
MECHANICAL &

MECHANICAL
METAL
MINIMUM
MISCELLANEOUS
MANUFACTURER
METAL THRESHOLD
MARBLE THRESHOLD
MULLION
MASONRY OPENING
MEMBRANE

NORTH
NOT IN CONTRACT
NOT TO SCALE
NUMBER
NOMINAL

ON CENTER
OUTSIDE DIAMETER
OPPOSITE

PLATE
POUNDS PER SQUARE

POUNDS PER SQUARE

PAINTED

QUARRY TILE
RISER
RADIUS
RAILING
ROOF DRAIN
REINFORCED BARS
REINFORCEMENT
RAIN LEADER
ROOM
REDUCER STRIP
RIGHT OF WAY

SOLID CORE
SECRETARY
SHEET
SMOOTH FINISH
SPECIFICATIONS
STAINLESS STEEL
SERVICE SINK
STEEL
STORAGE
STRUCTURE

TOWEL BAR
TELEPHONE
TEMPERED
THICK
TOWEL DISPENSER
TOILET PAPER HOLDER
TYPICAL

UNDER CUT

VAPOR RETARDER
VINYL COMPOSITION TILE
VERTICAL
VISION PANEL
WITH
WOOD

APPLICABLE CODES

BUILDING /STRUCTURAL CODES:

- 2021 International Residential Code
- 2021 International Building Code and Subtitle 4 Howard County Building Code
- 2021 International Existing Building Code
- 2021 IECC International Energy Conservation Code
- 2021 The International Swimming Pool and Spa Code

MECHANICAL/ENERGY:

- 2021 INTERNATIONAL MECHANICAL CODE
- 2021 INTERNATIONAL ENERGY CONSERVATION CODE

ELECTRICAL CODE:

- 2020 NFPA 70 NATIONAL ELECTRICAL CODE
- 2021 INTERNATIONAL ENERGY CONSERVATION CODE


SPRINKLER SYSTEM:

- 2021 NFPA 13 Installation of Sprinkler Systems
- 2021 NFPA 13D Installation of Sprinkler Systems in One and Two Family Dwellings.
- 2021 NFPA 13R Installation of Sprinkler Systems in Residential Occupancies up to 4 stories in height

FIRE ALARM:

2021 NFPA 72 National Fire Alarm and Signaling Code

SITE LOCATION

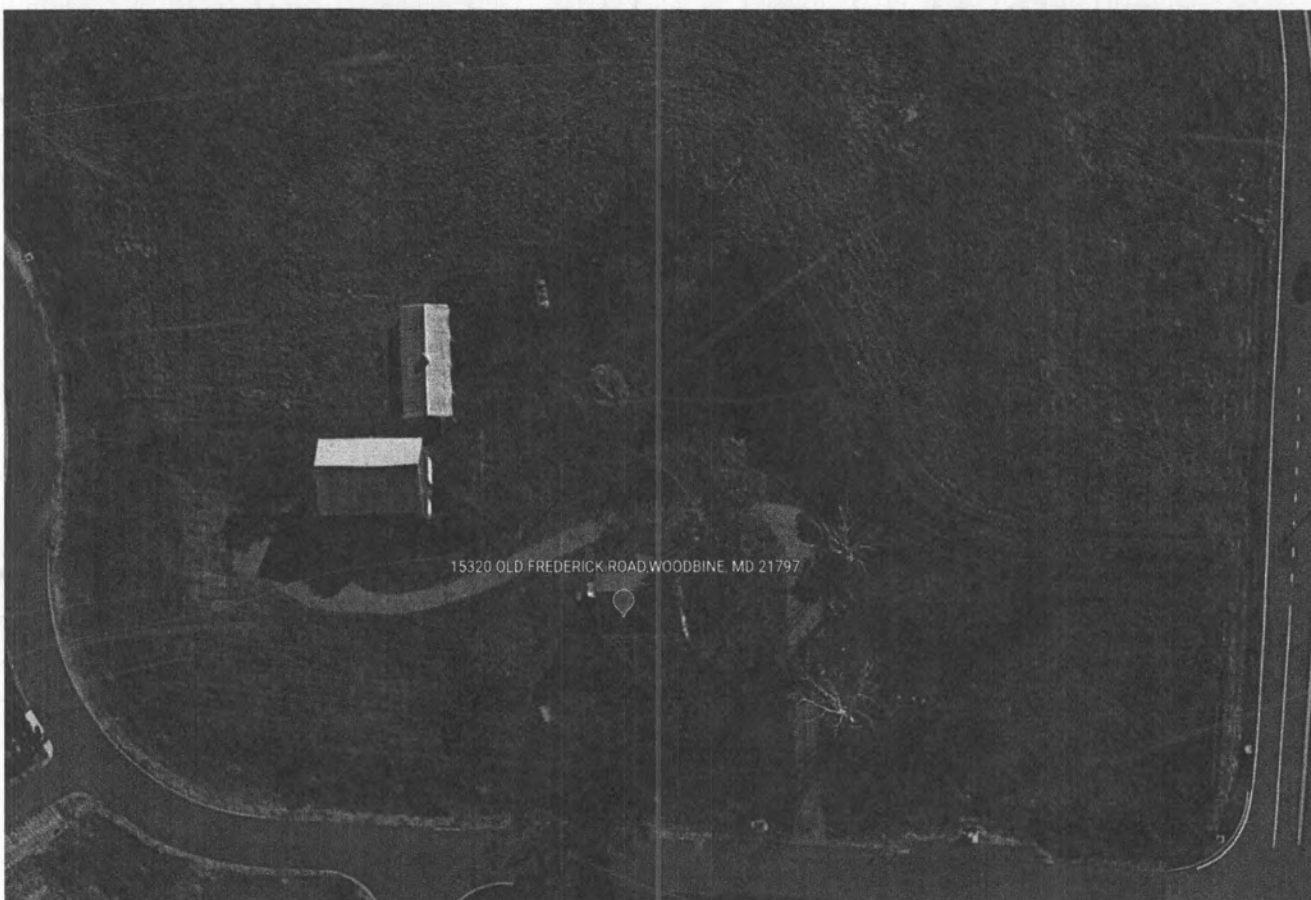

GENERAL NOTES

- CONSTRUCT IN ACCORDANCE WITH CURRENT LOCAL, STATE, AND FEDERAL CODES INCLUDING, BUT NOT LIMITED TO THE FOLLOWING.
 - JURISDICTION'S BUILDING CODES
 - PLUMBING CODES
 - MECHANICAL CODES
 - ELECTRICAL CODES
 - ACCESSIBILITY REGULATIONS
 - AMERICANS WITH DISABILITIES ACT AND ACCESSIBILITY GUIDELINES
- FOLLOW IN STRICT ACCORDANCE, REQUIREMENTS OF THE LAW AT THE PLACE OF CONSTRUCTION
- CAREFULLY STUDY AND COMPARE DRAWINGS, SPECIFICATIONS AND OTHER INFORMATION PREPARED BY ARCHITECT, AS TO FIGURES AND METHODS OF CONSTRUCTION. USE CONTRACTOR'S SKILL AND EXPERIENCE FOR WHICH CONTRACTOR RECEIVES COMPENSATION UNDER THIS CONTRACT. REPORT TO THE ARCHITECT FOR RECTIFICATION OF ERRORS, INCONSISTENCIES OR COMMISSIONS THEREIN. FAILURE TO REPORT EXCEPTIONS TO THE OWNER/ARCHITECT BEFORE THE CONTRACTS ARE SIGNED WILL IMPLY A COMPLETE ACCEPTANCE OF THE DESIGN AND CONDITIONS OF THE CONTRACT AND SITE.
- COORDINATE WORK, TRADES AND VERIFY DIMENSIONS, METHODS OF CONSTRUCTION, EXISTING CONDITIONS AND PROPOSED NEW CONSTRUCTION PRIOR TO COMMENCING WORK, MATERIAL ORDERING OR FABRICATION.
- DO NOT SCALE DRAWINGS. IF ADDITIONAL DIMENSIONS ARE REQUIRED BY CONTRACTOR, NOTIFY ARCHITECT. VERIFY DIMENSIONS AND BRING DISCREPANCIES TO THE ATTENTION OF THE ARCHITECT. WHEN CONFLICTS ARE DISCOVERED WITHIN THE CONTRACT DOCUMENTS, NOTIFY THE ARCHITECT IMMEDIATELY IN WRITING INDICATING NATURE OF CONFLICT AND REQUEST CLARIFICATION.
- REPAIR UTILITIES ENCOUNTERED, IF BROKEN BY THE CONTRACTOR, AT CONTRACTOR'S ENTIRE COST AND EXPENSE.
- PATCH OR REPAIR WITH NEW, AT OWNER'S /ARCHITECT'S DISCRETION, WORK DAMAGED OR DISTURBED AS A RESULT OF WORK PERFORMED BY CONTRACTOR.
- CONTRACTOR CAN USE SITE FOR STAGING AND STORAGE. ADDITIONAL OFF-SITE REQUIRED STAGING AND STORAGE AREAS SHALL BE PROVIDED BY THE CONTRACTOR'S DISCRETION AND AT NO ADDITIONAL COST TO THE OWNER. SUBMIT LOCATION AND SIZE OF ADDITIONAL CONTRACTOR'S STAGING OR STORAGE ABREAST TO THE OWNER/ARCHITECT FOR APPROVAL.
- PROTECT MATERIALS FROM MOISTURE. PLACE STORAGE OF MATERIALS TO NOT CAUSE OVERLOADING OF STRUCTURE.
- BROOM CLEAN PREMISES DEBRIS FROM AREA, AND DISPOSE IN ACCORDANCE WITH LOCAL AND STATE REGULATIONS. INCLUDE FEES FOR DUMPING IN BASE BID.
- SUBMIT SAMPLES AND SHOP DRAWINGS AS SPECIFIED FOR OWNER'S/ARCHITECT'S APPROVAL. WORK PERFORMED WITHOUT APPROVAL FROM OWNER/ ARCHITECT IS THE LIABILITY OF CONTRACTOR.
- CONTRACTOR IS RESPONSIBLE FOR PROVIDING NECESSARY INSERTS, SLEEVES, CLIPS, ANCHORS AND MISCELLANEOUS DEVICES AS MAY BE REQUIRED FOR CONSTRUCTION, DIMENSIONS AND VERIFYING LOCATION OF ITEMS.
- PROVIDE WEATHER-STRIPPING, SEALANT, HARDWARE, TRIM AND MISCELLANEOUS ACCESSORIES TO COMPLETE JOB AS SPECIFIED AND INDICATED.
- FIRE STOP PENETRATIONS THROUGH FIRE RATED ASSEMBLIES. FIRE STOP MATERIALS TESTED IN ACCORDANCE WITH ASTM E814. FIRE STOP F-RATING TO MATCH FIRE RATING OF ASSEMBLY PENETRATED.
- SUBMIT TWO (2) COPIES OF "AS-BUILT" DRAWINGS OF WORK INCLUDING MAINTENANCE AND SERVICE REQUIREMENT MANUALS, TO BE TURNED OVER TO THE OWNER AT COMPLETION OF THE WORK AFTER REVIEW BY THE ARCHITECT.
- COMPLY WITH RULES SET BY OWNER, REGULATIONS AND GUIDELINES REGARDING PARKING, DELIVERIES, WORK HOURS AND CONDITIONS, DEMOLITION, NOTIFICATIONS, SUBMITTALS AND OTHER REQUIREMENTS ESTABLISHED BY OWNER.

SQUARE FOOTAGE

BASEMENT FULL AND FINISHED	942 SF
FINISHED LIVING AREA ON MAIN FLOOR	1,127 SF
SECOND FLOOR FINISHED	1,086 SF
NEW GARAGE ADDITION	584 SF
TOTAL BUILT AREA UNDER-ROOF	3,155 SF

SHEET INDEX

GENERAL

CS	COVER SHEET
A-001	SITE PLAN

ARCHITECTURAL

A-100	ASBUILD FLOOR PLANS
A-100-B	ASBUILD FLOOR PLANS
A-101	FIRST FLOOR ARCHITECTURAL FLOOR PLAN
A-102	SECOND FLOOR ARCHITECTURAL FLOOR PLAN
A-103	ROOF ARCHITECTURAL FLOOR PLAN
A-104	FRONT AND REAR ELEVATIONS
A-105	BUILDING ELEVATIONS
A-106	SECTION DETAILS
A-107	SECTION DETAILS
A-108	TYPICAL WALL DETAILS
A-109	TYPICAL DETAILS
A-110	TYPICAL DETAILS
A-111	WINDOWS AND DOOR

ELECTRICAL

E-100	FIRST FLOOR ELECTRICAL PLAN
-------	-----------------------------

STRUCTURAL

S-100	FOUNDATION PLAN
S-200	FOUNDATION DETAILS
S-300	WALL BRACING PLAN
S-301	WALL BRACING ELEVATIONS

OWNER

MR. & MISS AJUWON


PROJECT DESCRIPTION

ADDITION/RENOVATION TO
EXISTING BUILDING

SCOPE OF WORK:

- NEW 2 GARAGE ADDITION

- FLOOR LIVE LOAD =40 POUNDS PER SQUARE FOOT (PSF), EXCEPT IN SLEEPING ROOMS WHERE THE LIVE LOAD =30 PSF.
- ROOF LIVE LOAD =40 PSF, WITH ADDITIONAL LOAD FOR ROOF AREA SUBJECTED TO DRIFTING.
- BASIC WIND SPEED=115 MPH, 3 SECOND GUSTS: SEISMIC DESIGN CATEGORY=A
- FROST/FOOTING DEPTH=30 INCHES
- ASSUMED SOIL BEARING CAPACITY=2000 PSF

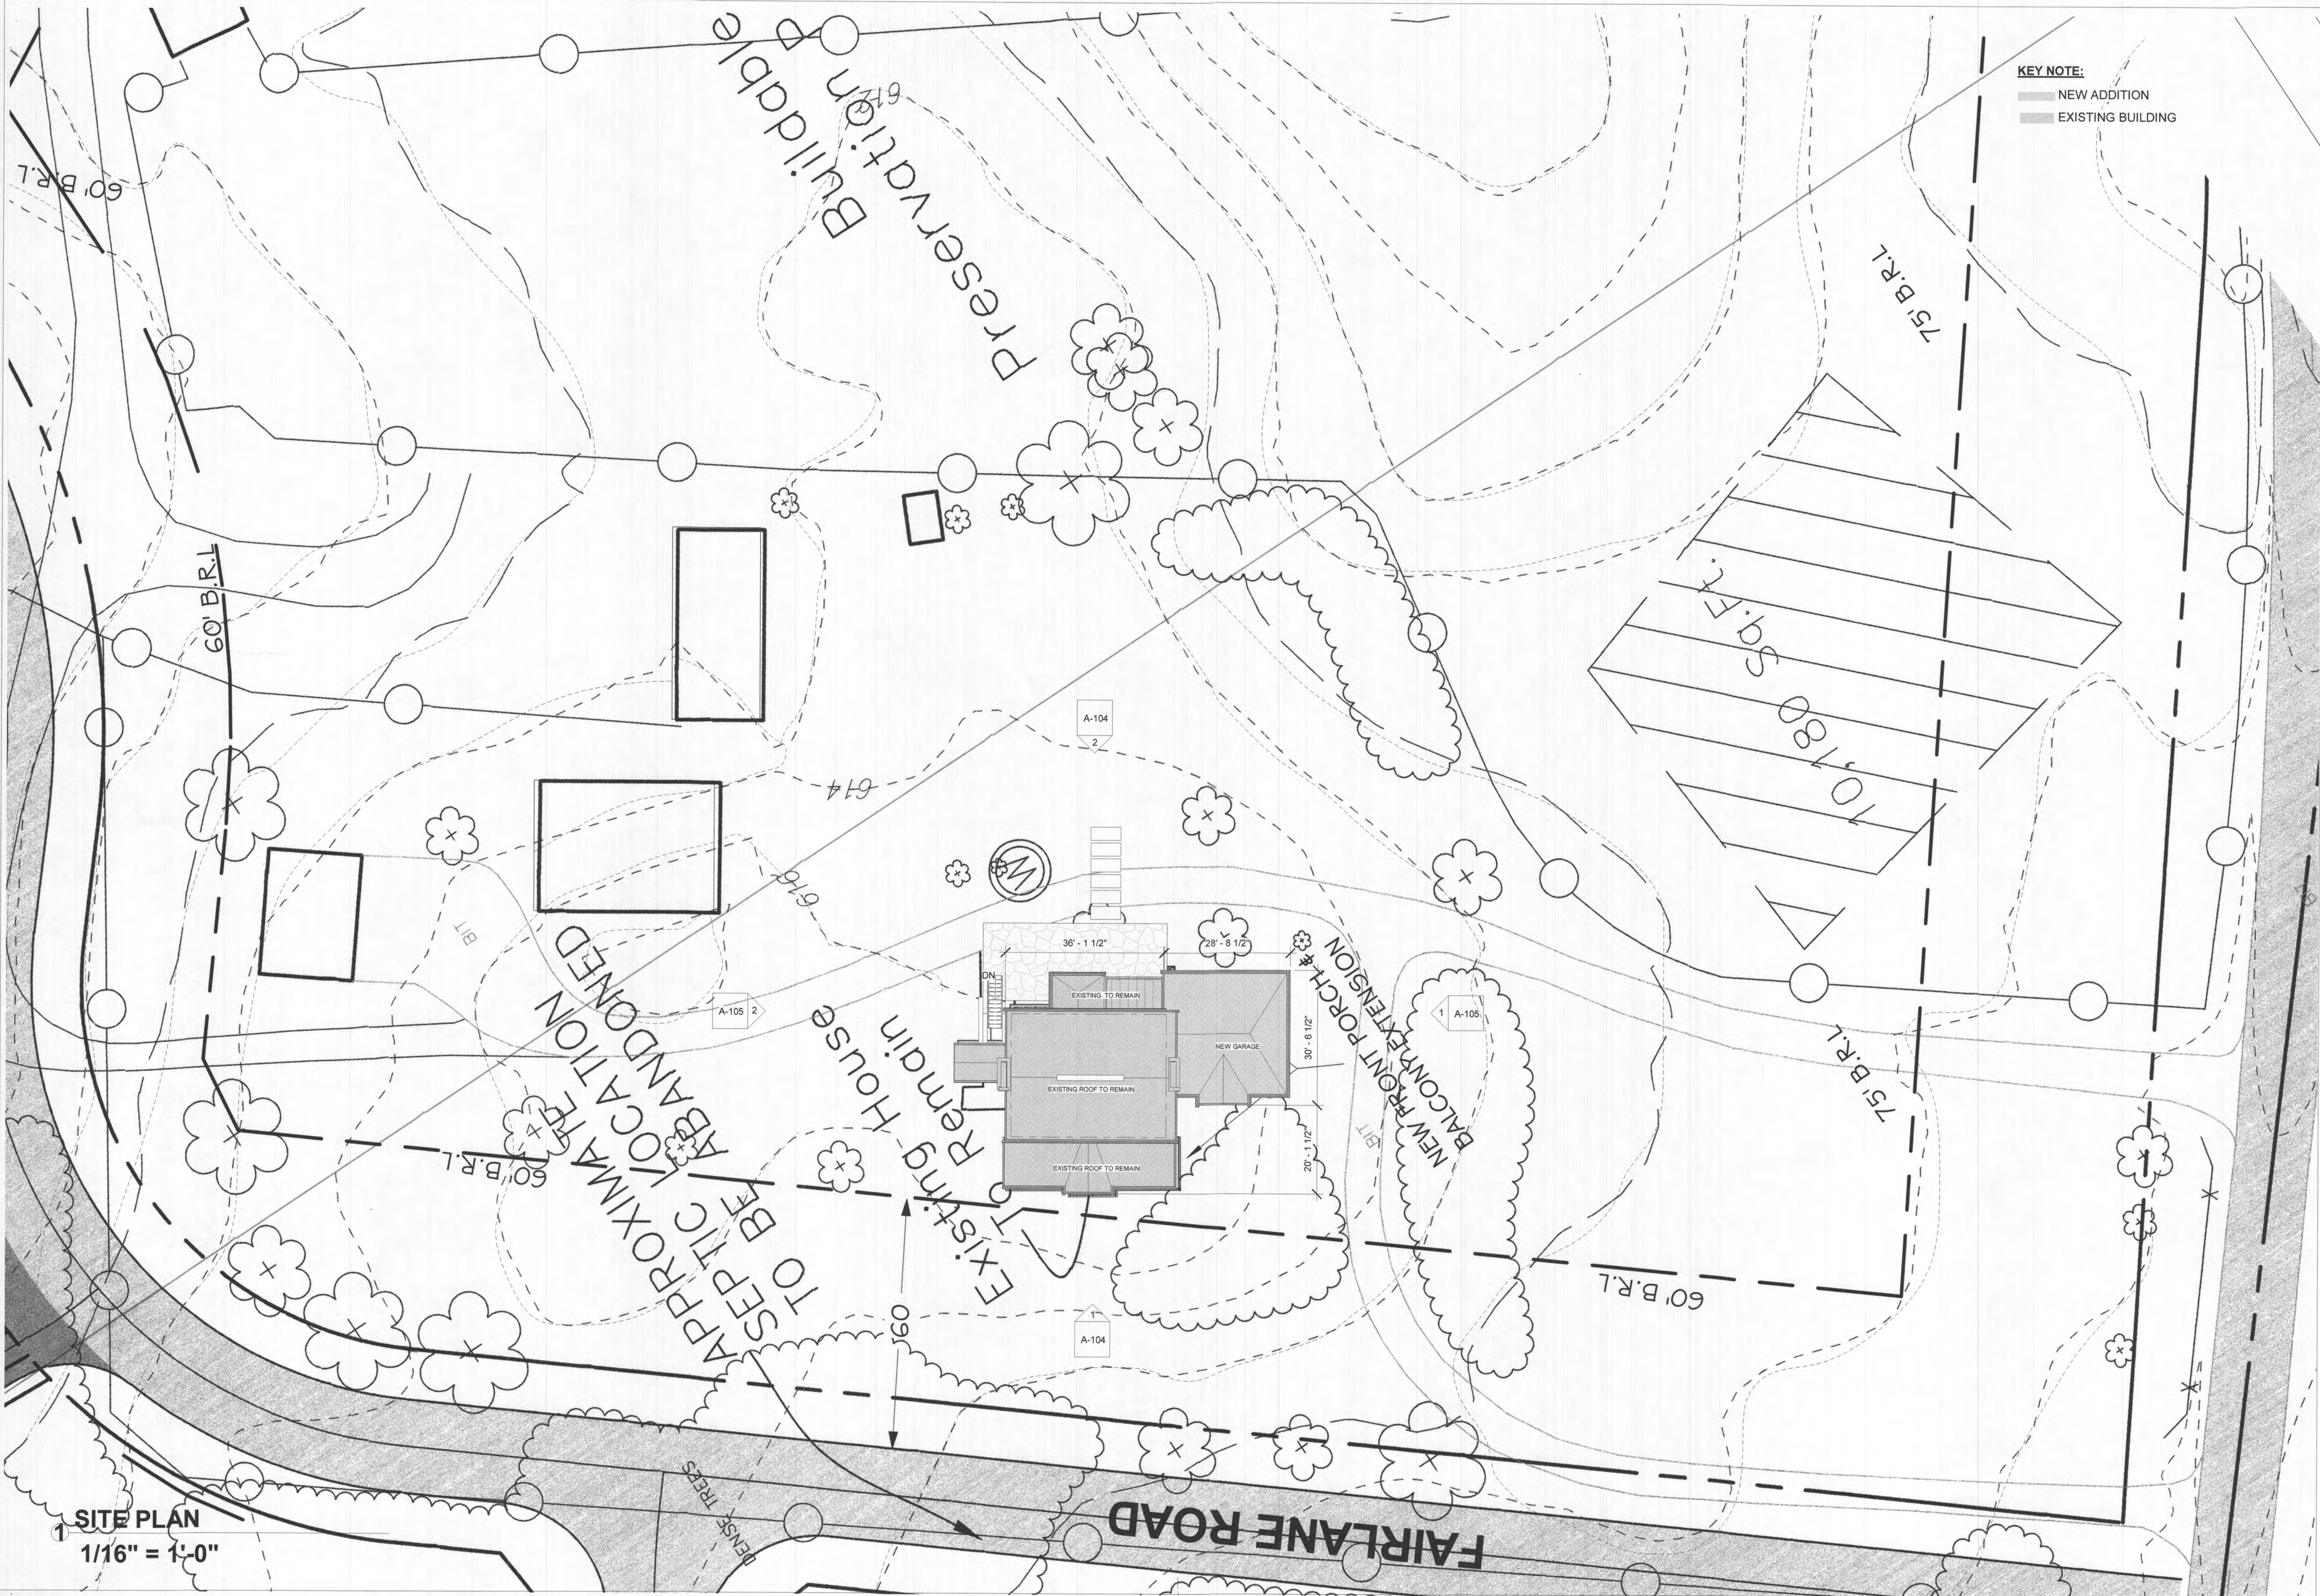

KEY NOTE:
NEW ADDITION
EXISTING BUILDING



TDS Architectural Design
Tel: 240-470-8528
Email: tdsennet@icloud.com

Written dimensions on these shall have precedence over scale dimensions
contractors shall verify & conditions on the job.

AJUWON RESIDENCE
15320 OLD FREDERICK ROAD, WOODBINE, MD 21797

Issued	Date
Floor Plan	01/26/23

PROFESSIONAL CERTIFICATION
I CERTIFY THAT THESE DOCUMENTS WERE PREPARED OR APPROVED BY ME, AND THAT I AM A DULY LICENSED ARCHITECT UNDER THE LAWS OF THE STATE OF MARYLAND.

Permit Stamp

SITE PLAN

A-001



BASEMENT ASBUILD PLAN
1
1/4" = 1'-0"

FIRST FLOOR ASBUILD PLAN
2
1/4" = 1'-0"

LEGEN		
SD	BO	DESCRIPTION
---	---	EXISTING WALL TO REMAIN
---	---	EXISTING WALL TO BE DEMOLISHED
---	---	NEW WALL. SEE WALL TYPES AND DRAWINGS
---	---	EXISTING DOOR TO REMAIN
#	---	EXISTING DOOR. SEE DOOR SCHEDULE
#	---	WINDOW TAG, SEE SCHEDULE SHEET
ROOM NAME	101	ROOM NAME AND AREA
#	---	KEY
#	---	NOTE
---	---	WALL TYPE, SEE
---	---	DETAIL
---	---	NUMBER
---	---	INTERIOR ELEVATION - ARROW INDICATES DIRECTION OF VIEW
---	---	DETAIL
---	---	NUMBER
---	---	SECTION DETAIL - ARROW INDICATES DIRECTION OF VIEW
---	---	DETAIL
---	---	NUMBER
---	---	PLAN DETAIL - SEE COORDINATING SHEETS FOR ENLARGED DETAILS

- DEMOLITION NOTES:**
- VISIT SITE TO DETERMINE AND VERIFY CONDITIONS. DISCREPANCIES MUST BE REPORTED TO THE ARCHITECT AS SOON AS THEY ARE KNOWN.
 - REMOVE EXISTING ACOUSTICAL CEILING TILE, GRID, AND LIGHT FIXTURES THROUGHOUT. CAP EXISTING JUNCTION BOXES NOT SHOWN TO REMAIN, SEE REFLECTED CEILING PLAN FOR MORE INFORMATION.
 - REMOVE EXISTING WALLS, DOORS, FRAMES, HARDWARE, OR OTHER ITEMS SHOWN DASHED. REUSE EXISTING DOORS AND FRAMES IN GOOD CONDITION AS REQUIRED. SALVAGEABLE ITEMS IN GOOD CONDITION SHALL BE SAVED AND RETURNED TO BUILDING OWNER.
 - REMOVE EXISTING SURFACE FINISHES (I.E. FLOORING AND WALL FINISHES) AS NEEDED FOR NEW WORK. PREP FOR INSTALLATION OF NEW FINISHES - SEE FINISH PLANS AND FINISH SCHEDULE FOR MORE INFORMATION.
 - REMOVE EXISTING MILLWORK AND OTHER SURFACE MOUNTED ITEMS.
 - PATCH EXISTING HOLES INCLUDING FLOOR, WALL AND CEILING PENETRATIONS NOT REUSED TO MATCH SURROUNDING CONSTRUCTION.
 - PROVIDE "DUMPSTER" FOR TRASH REMOVAL. IF A DUMPSTER CANNOT BE PROVIDED, DAILY TRASH REMOVAL SHALL BE REQUIRED.
 - PROVIDE TEMPORARY BARRICADES AND OTHER FORMS OF PROTECTION AS REQUIRED TO PROTECT GENERAL PUBLIC FROM INJURY WHILE MAINTAINING ACCESS/EGRESS TO/FROM WORK AREAS DURING DEMOLITION AND CONSTRUCTION.
 - MAINTAIN EXISTING UTILITIES TO REMAIN KEEP IN SERVICE AND PROTECT AGAINST DAMAGE DURING DEMOLITION OPERATIONS. DO NOT INTERRUPT EXISTING UTILITIES SERVING OCCUPIED AREAS OF BUILDING WITHOUT ADVANCE NOTICE. PROTECT WORK IN PLACE AND EXISTING SURFACES THAT WILL REMAIN DURING DEMOLITION AND CONSTRUCTION. REPAIR SURFACES DAMAGED BY CUTTING, MOVING, REMOVAL OPERATIONS, ETC., MATCHING ADJACENT SURFACES.
 - REMOVE EXISTING ABANDONED ELECTRICAL, TELEPHONE, DATA AND OTHER OUTLETS FROM PERIMETER WALLS, COLUMNS AND CORE WALLS. PRIOR TO DEMOLITION, ACTIVE ELECTRICAL OUTLETS SHALL BE REVIEWED WITH ARCHITECT AND OWNER'S REPRESENTATIVE, WHO WILL DETERMINE WHETHER THESE OUTLETS SHALL REMAIN.
 - REMOVE EXCESS DEBRIS AND MATERIALS FROM FLOOR SURFACE, INCLUDING, BUT NOT LIMITED TO LOOSE/ DAMAGED FLASH PATCHING, GLUE, FLOORING MATERIAL BACKING, ETC.
 - PROMPTLY REPAIR DAMAGES CAUSED TO ADJACENT FACILITIES BY DEMOLITION WORK AT NO COST TO THE TENANT.
 - UPON COMPLETION OF DEMOLITION WORK, REMOVE TOOLS, EQUIPMENT AND DEMOLISHED MATERIALS FROM SITE. REMOVE PROTECTIONS AND LEAVE INTERIOR AREAS BROOM CLEAN.
 - BUILDING OWNER ASSUMES NO RESPONSIBILITY FOR ACTUAL CONDITION OF ITEMS OR STRUCTURES TO BE DEMOLISHED.
 - REMOVE ABANDONED ELECTRICAL, DATA, TELEPHONE, AND OTHER OUTLETS AFFECTED BY PARTITION DEMOLITION PULL ALL CABLES AND TIE BACK TO ITS ORIGINAL SOURCE.
 - INVENTORY AND STORE REUSABLE ITEMS AS INSTRUCTED BY OWNER. SALVAGE ITEMS INCLUDE, BUT NOT LIMITED TO, GLASS PARTITIONS, DOORS, HARDWARE, MECHANICAL GRILLS, DIFFUSERS, LIGHTS, EXIT LIGHTS, ETC.
 - PATCH HOLES AND OPENING IN FLOOR TO FLUSH AND LEVEL WITH EXISTING FLOOR. REPAIR FLOOR HOLES AND OPENINGS WITH MATERIALS SUITABLE FOR INTENDED APPLICATION AND THAT WILL MAINTAIN STRUCTURAL AND FIRE-RATING INTEGRITY OF FLOOR ASSEMBLY.



TDS Architectural Design
Tel: 240-470-8528
Email: tdstennet@icloud.com

Written dimensions on these shall have precedence over scale dimensions. Contractors shall verify & conditions on the job.

AJUWON RESIDENCE
15320 OLD FREDERICK ROAD, WOODBINE, MD 21797

Issued	Date
Floor Plan	01/26/23

PROFESSIONAL CERTIFICATION
I CERTIFY THAT THESE DOCUMENTS WERE PREPARED OR APPROVED BY ME, AND THAT I AM A DULY LICENSED ARCHITECT UNDER THE LAWS OF THE STATE OF MARYLAND.

Permit Stamp

ASBUILD PLAN

A-100