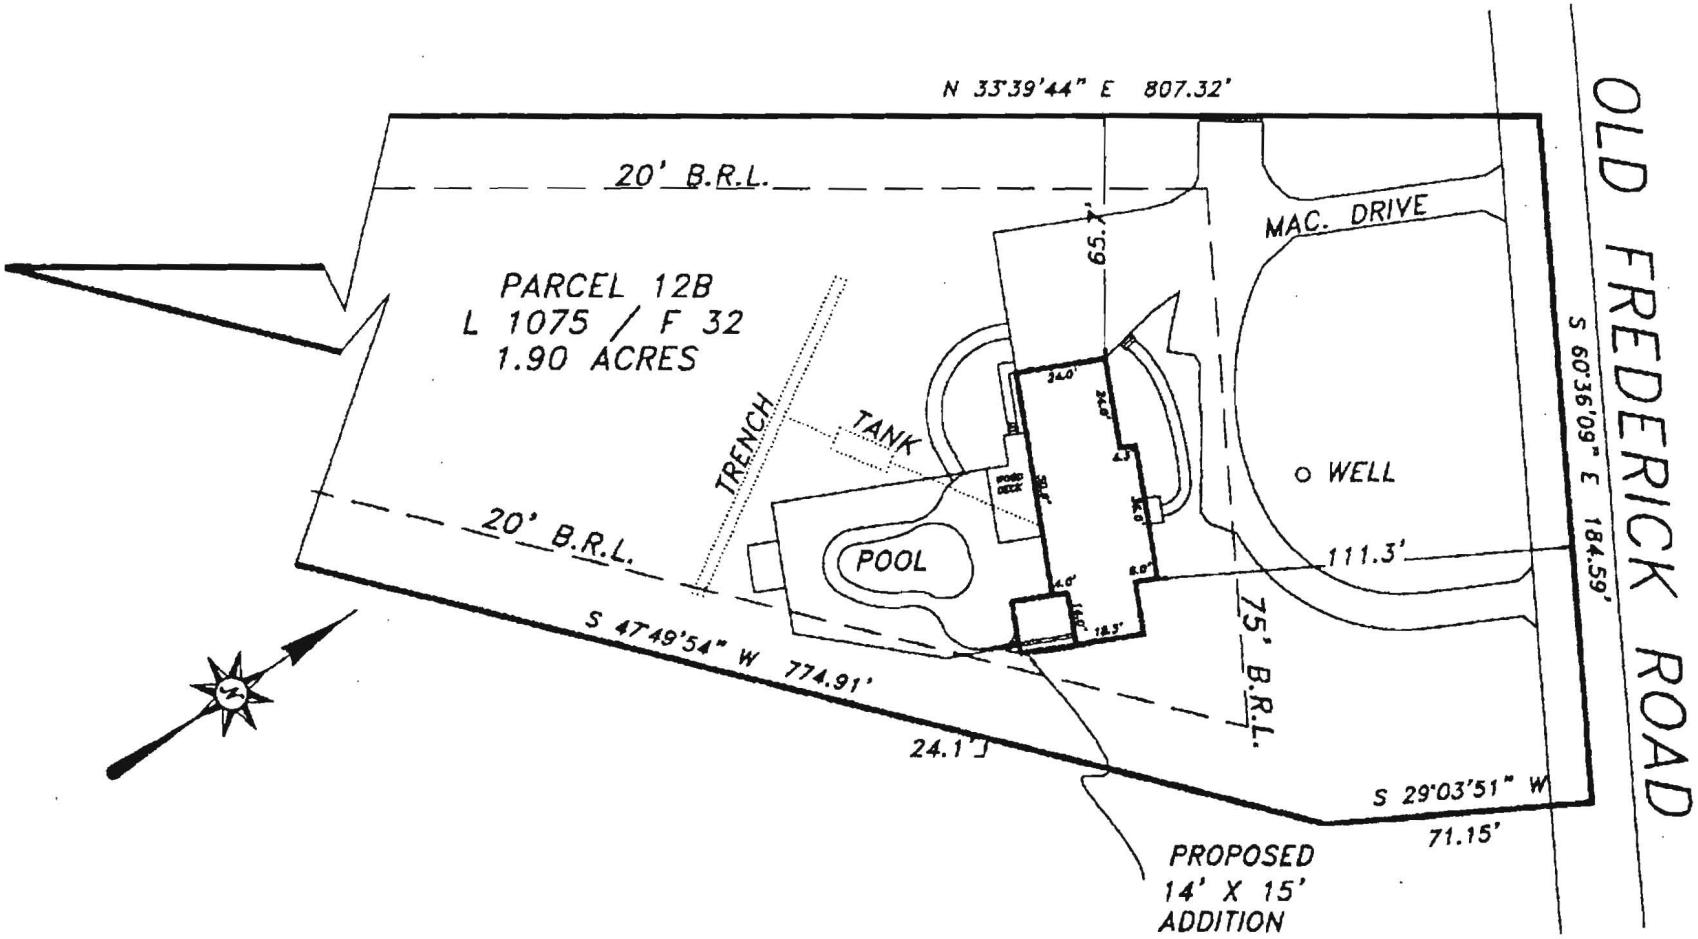

APPROVED
WALK-THRU BUILDING PERMIT
BP# B0157153 A# 22541
APP. SAN SFD DATE: 11/18/05
DESC. OF WORK: 14 x 15 Master Bath Room

PLOT PLAN
ADDITION FOR
16205 OLD FREDERICK ROAD
MOUNT AIRY MD. 21771

TAX MAP 2 PARCEL 188
SCALE 1'=50' DATE 11/15/05
ZONED RURAL CONSERVATION