As this lot is limited with a 4 Bedroom limitation, any future building permit for converting all or a portion of the basement into finished living space may be denied by the Health Dept. if the total of proposed bedrooms in the dwelling exceeds 4.

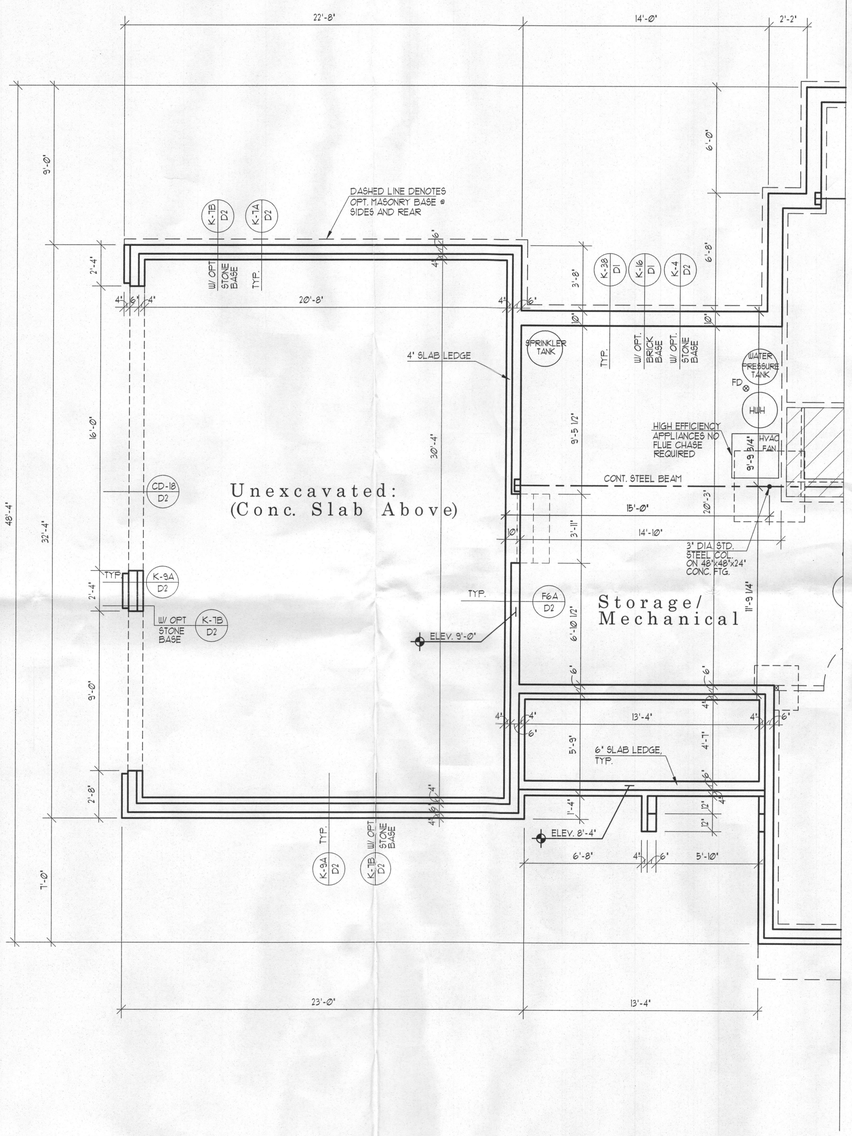

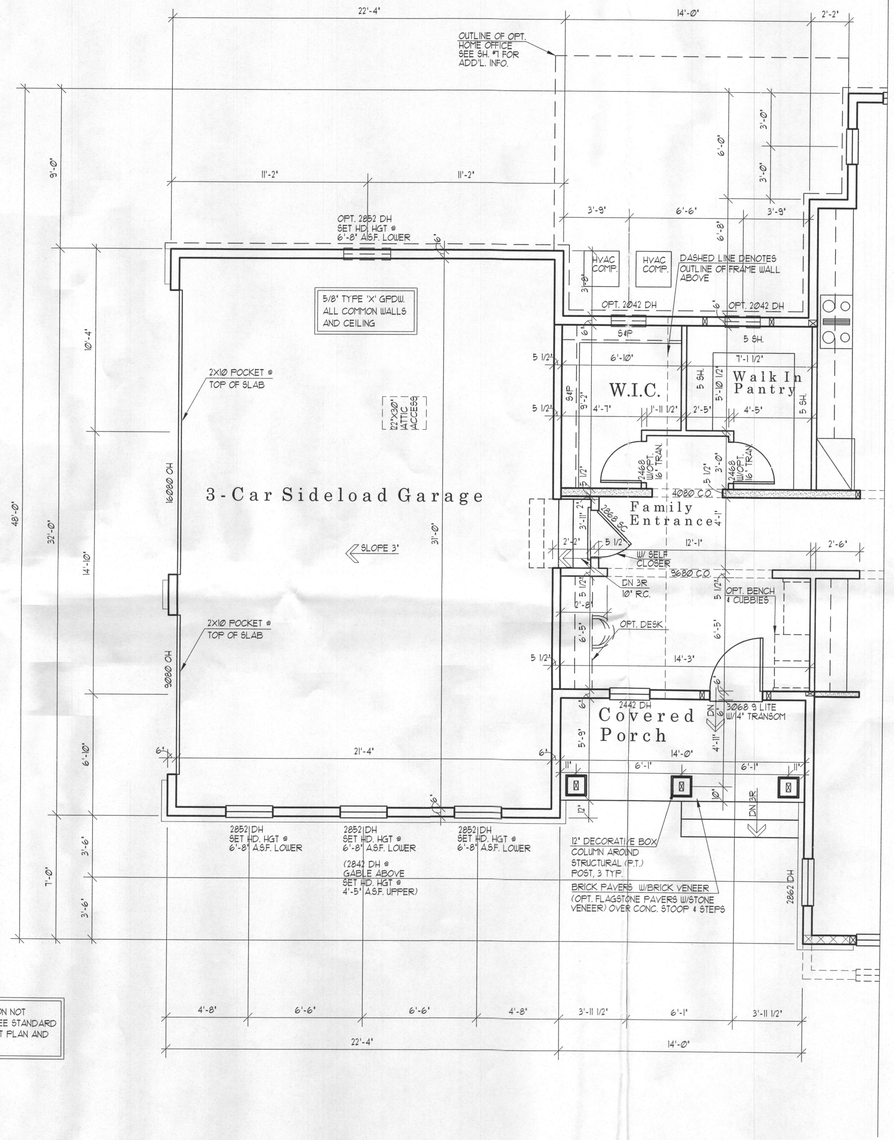

NOTE: FOR INFORMATION NOT SHOWN IN PARTIALS, SEE STANDARD FOUNDATION/BASEMENT PLAN AND LOWER FLOOR PLAN

PART'L FOUNDATION/BASEMENT PLAN

W/OPT. 3 CAR SIDELOAD GARAGE

1/4" = 1'-0"

UNLESS OTHERWISE NOTED ALL INTERIOR PARTITIONS TO BE 3 1/2"

PART'L LOWER FLOOR PLAN

W/OPT. 3 CAR SIDELOAD GARAGE

1/4" = 1'-0"

UNLESS OTHERWISE NOTED ALL INTERIOR PARTITIONS TO BE 3 1/2"
UNLESS OTHERWISE NOTED WINDOW HEAD HEIGHT TO BE 8'-0" A.S.F.

Date	
A.C. 10/15/07	BSB
A.C. 11/07/10	JH
A.C. 12/01/10	JH
P.S. 12/13/10	JH
C.S. 01/13/11	JH/JCS
REV. 01/19/11	JH/JCS
REV. 06/10/11	DG
REV. 06/12/12	JG
REV. 07/03/12	JG
REV. 07/11/12	JG
REV. 09/01/12	JG
REV. 04/30/13	JG
P.S. 05/09/13	JG
P.S. 06/19/13	JG
REV. 10/09/14	JR
REV. 03/13/15	JR
REV. 07/15/16	JH

Project Number: 6706

HAWTHORNE
MITCHELL BSMT.

Architect

SUTTON YANTIS ASSOCIATES ARCHITECTS
8300 Boone Blvd. Tel 703.734.9733
Vienna, VA 22182 Fax 703.847.9171
www.syaa.com

Sheet Number 6