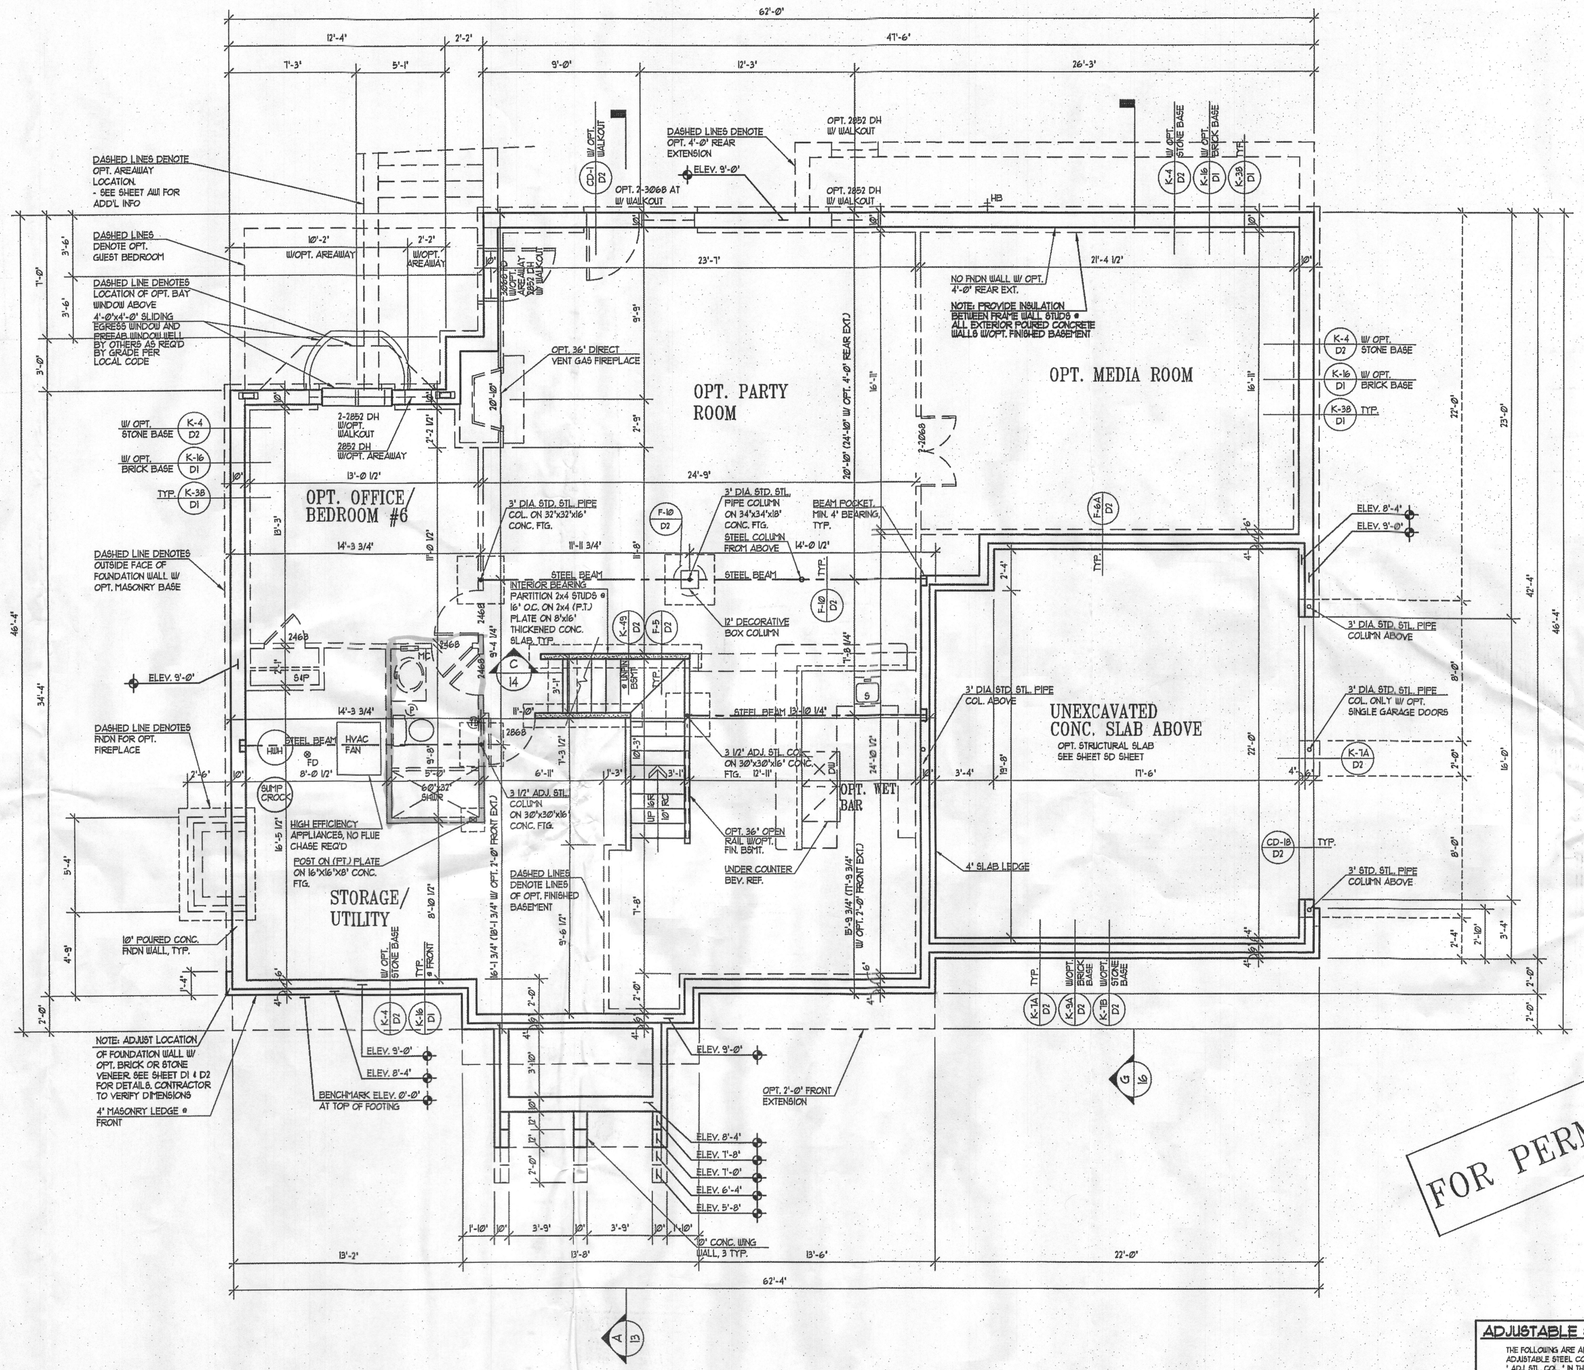

FOUNDATION/BASEMENT PLAN

W/ELEVATION A

UNLESS OTHERWISE NOTED ALL INTERIOR PARTITIONS TO BE 3 1/2"
UNLESS OTHERWISE NOTED WINDOW HEAD HEIGHT TO BE 6'-8" A.T.O.S.

1/4"=1'-0"

FOR PERMIT USE ONLY

ADJUSTABLE STEEL COLUMNS

THE FOLLOWING ARE APPROVED 11 GAUGE (0.120 in.) ADJUSTABLE STEEL COLUMNS FOR USE AS SPECIFIED AS " ADJ. STL. COL. " IN THESE CONSTRUCTION DRAWINGS:

1) ALCO - "TIP" ADJUSTABLE COLUMN
ICC-ES REPORT: ESR-2452

2) AKRON - FIXED & ADJUSTABLE COLUMNS
ICC-ES REPORT: ESR-1167

3) MARSHALL - EXTEND-O-COLUMN
ATI-ES CODE COMPLIANCE REPORT: CCRR-0145

Date	
A.C. 03/07/16	CS
P.S. 05/02/16	CS

Kegan Property Lot 7 BAT Plan Review

Project Number: 13051-02

ASHBROOKE
MITCHELL BEST HOMES

Architect

SUTTON YANTIS ASSOCIATES ARCHITECTS
8500 Boone Blvd. Vienna, VA 22182
Tel 703.734.9733 Fax 703.847.2317
www.syaa.com

Sheet Number 2