FOR PERMIT USE ONLY

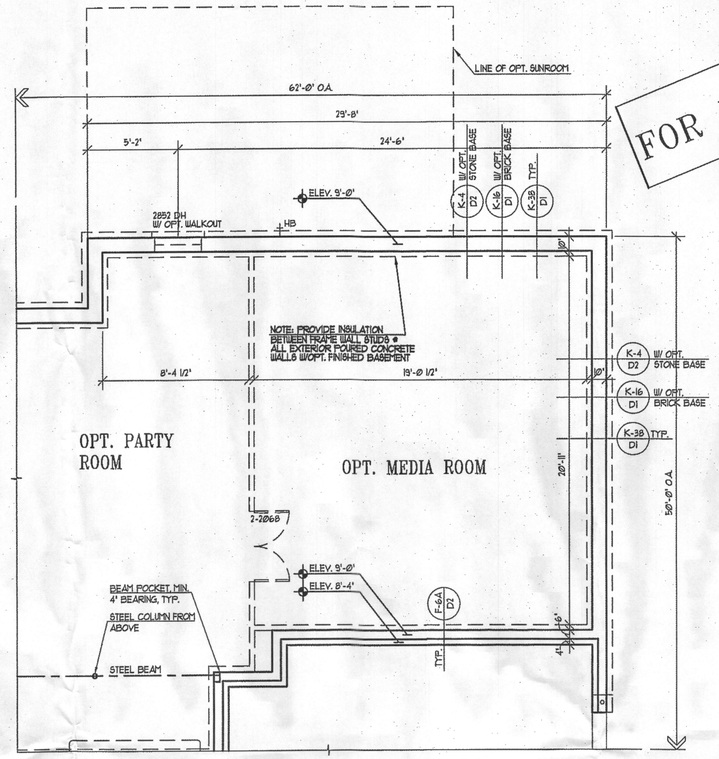

PARTIAL BASEMENT PLAN

W/ OPT. 4'-0" REAR EXT. 1/4"=1'-0"

REFER TO STANDARD BSP11/FNDN, LOWER & UPPER FLOOR PLAN FOR INFORMATION NOT SHOWN OR LABELED IN PARTIAL

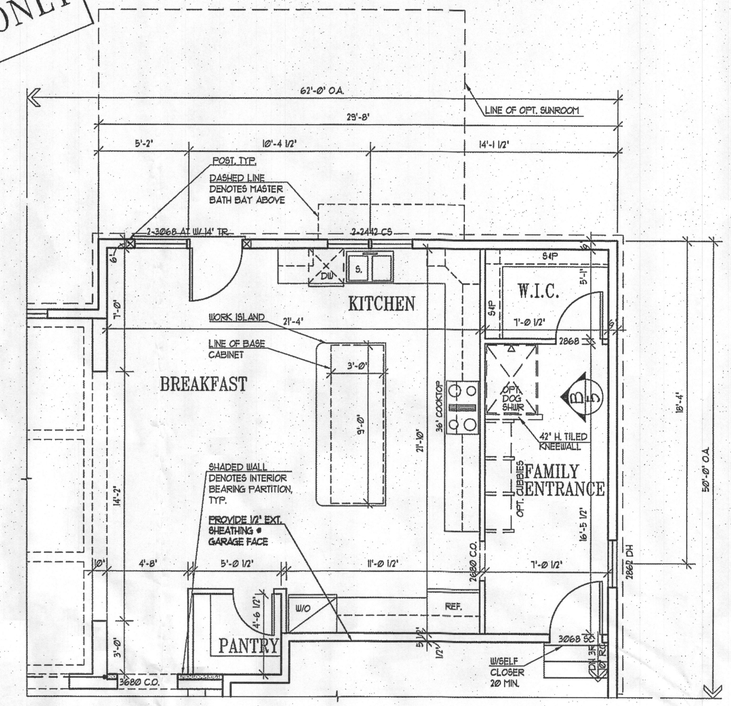

PARTIAL LOWER FLOOR PLAN

W/ OPT. 4'-0" REAR EXT. 1/4"=1'-0"

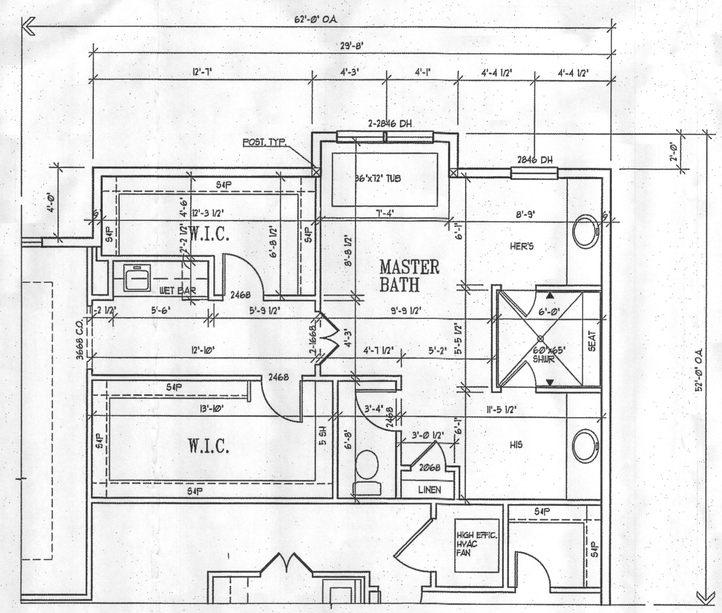

PARTIAL UPPER FLOOR PLAN

W/ OPT. 4'-0" REAR EXT. 1/4"=1'-0"

UNLESS OTHERWISE NOTED ALL INTERIOR PARTITIONS TO BE 3 1/2"
UNLESS OTHERWISE NOTED WINDOW HEAD HEIGHT TO BE 7'-0" A.S.F. AT FRONT AND 7'-4" A.S.F. @ SIDES AND REAR

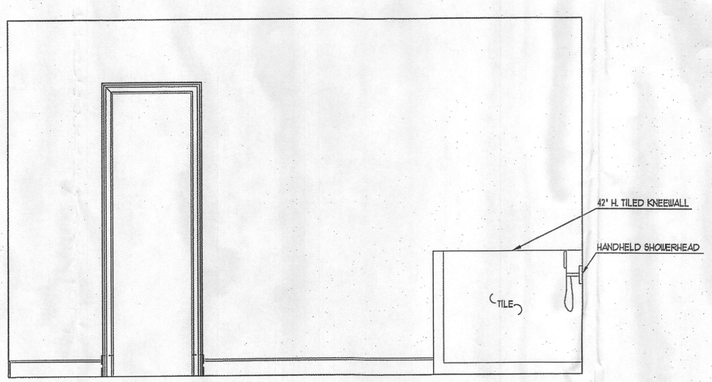

B OPT. DOG SHOWER

1/2" = 1'-0"

Date
A.C. 03/07/16 CS
F.S. 03/09/16 AT

Project Number: 13051-05

ASHBROOKE
MITCHELL BEST HOMES

Architect

SUTTON YANTIS ASSOCIATES ARCHITECTS
8300 Boone Blvd. Tel 703.734.9733
Vienna, VA 22182 Fax 703.847.0717
www.syaa.com

Sheet Number 5