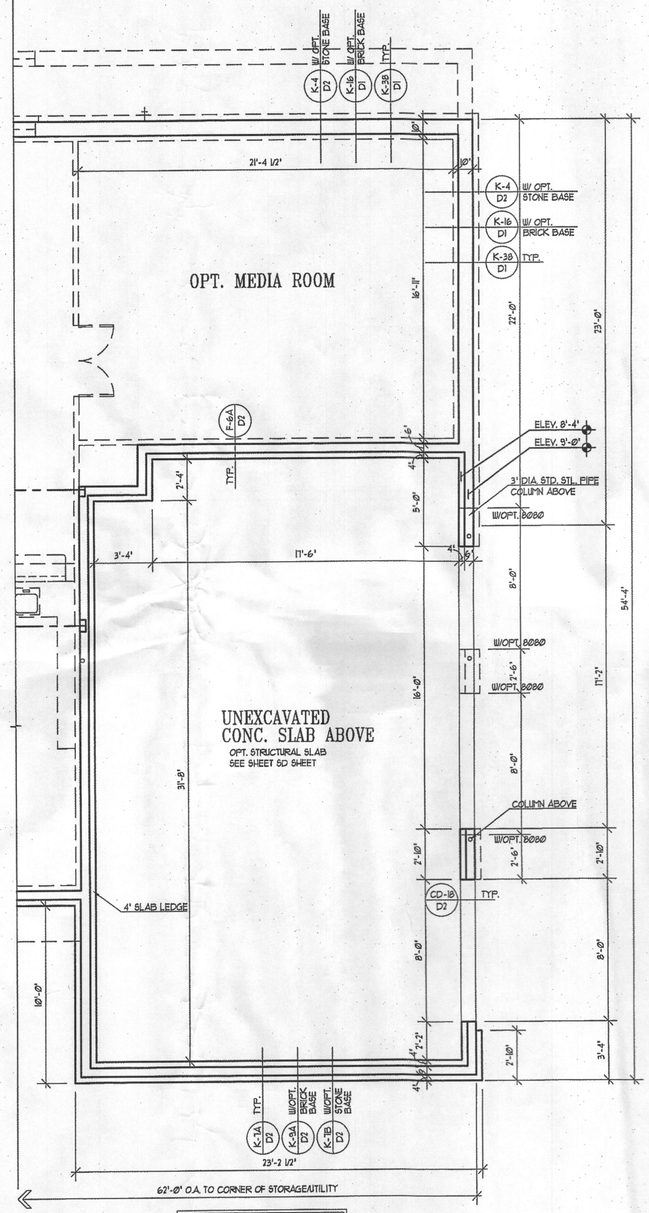

REFER TO STANDARD BSMT/FNDN PLAN FOR INFORMATION NOT SHOWN OR LABELED IN PARTIAL

PARTIAL FOUNDATION/BASEMENT FLOOR PLAN

W/OPT. 3-CAR SIDELOAD GARAGE 1/4"=1'-0"

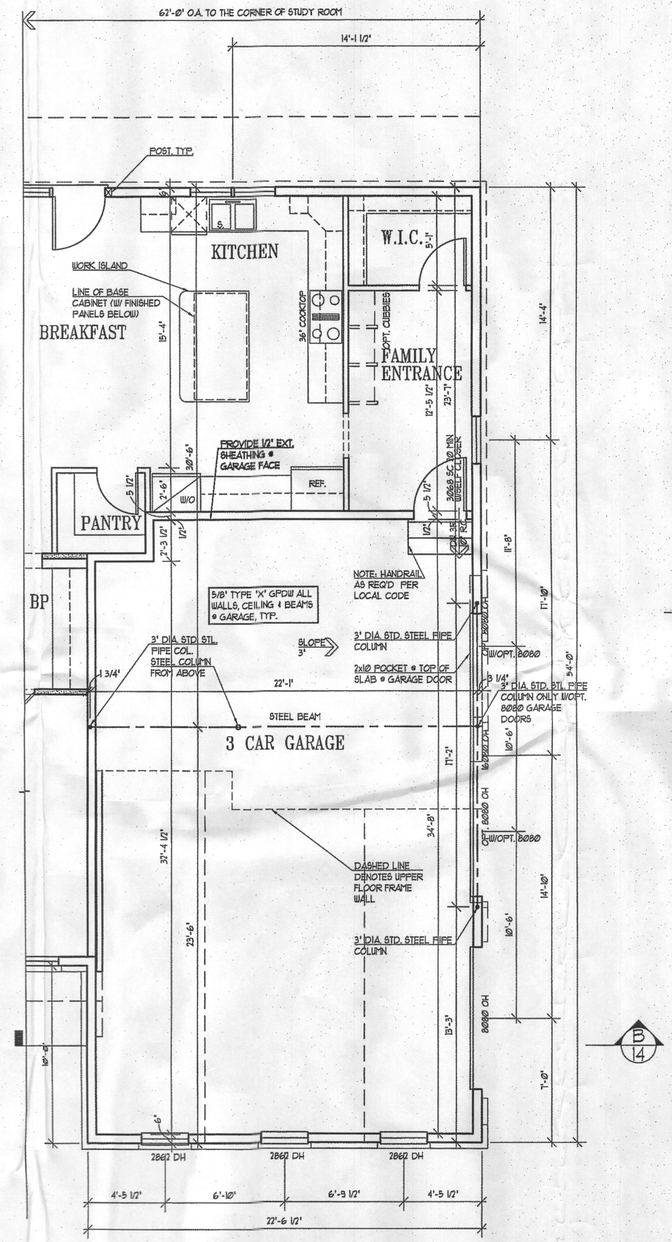

REFER TO STANDARD LOWER FLOOR PLAN FOR INFORMATION NOT SHOWN OR LABELED IN PARTIAL

PARTIAL LOWER FLOOR PLAN

W/OPT. 3-CAR SIDELOAD GARAGE 1/4"=1'-0"

FOR PERMIT USE ONLY

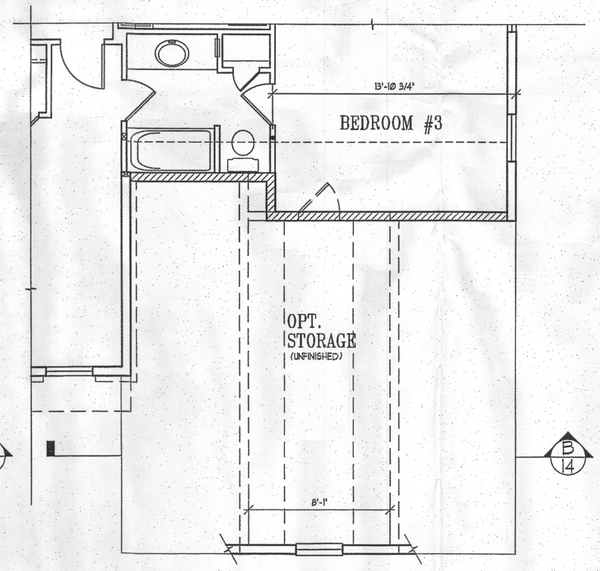

REFER TO STANDARD UPPER FLOOR PLAN FOR INFORMATION NOT SHOWN OR LABELED IN PARTIAL

PARTIAL UPPER FLOOR PLAN

W/OPT. 3-CAR SIDELOAD GARAGE 1/4"=1'-0"

Date	
A.C. 03/07/16	CS
P.S. 05/06/16	AH

Project Number: 1305-103

ASHBROOKE
MITCHELL

BEST HOMES

Architect

SUTTON YANTIS ASSOCIATES ARCHITECTS
8300 Boone Blvd. Tel 703.734.9733
Vienna, VA 22182 Fax 703.847.9171
www.sya.com

Sheet Number 9