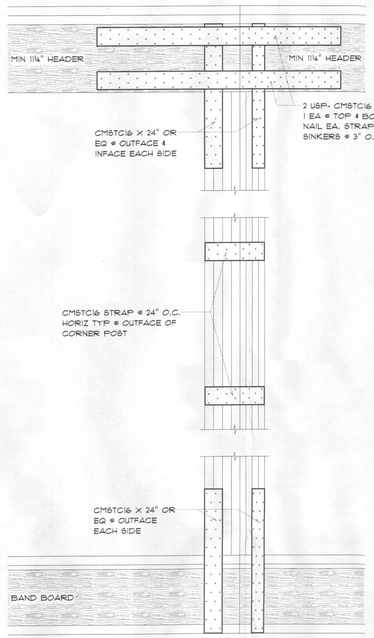

ELEVATION VIEW

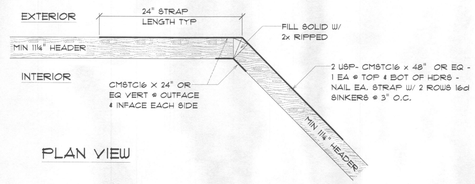

PLAN VIEW

DETAIL @ ANGLED CORNERS

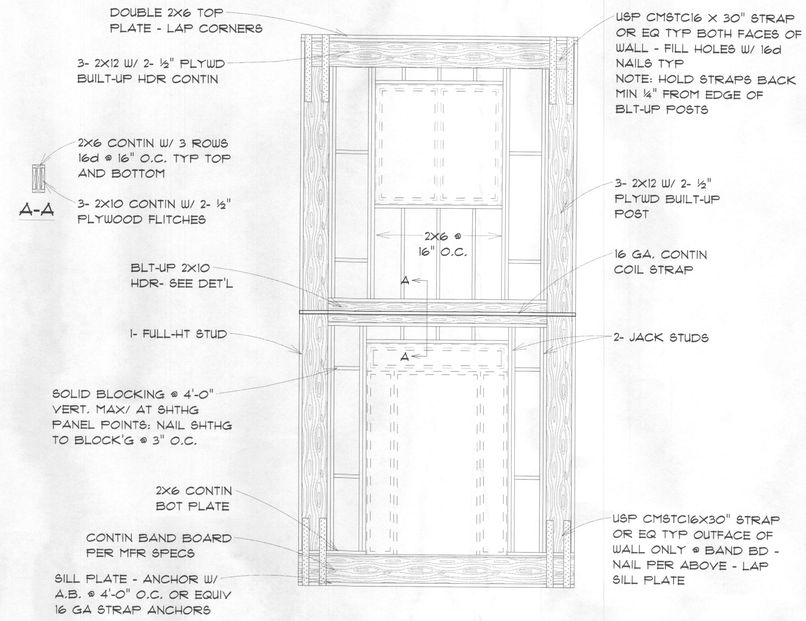

FOYER WALL FRAMING ELEVATION

NO SCALE

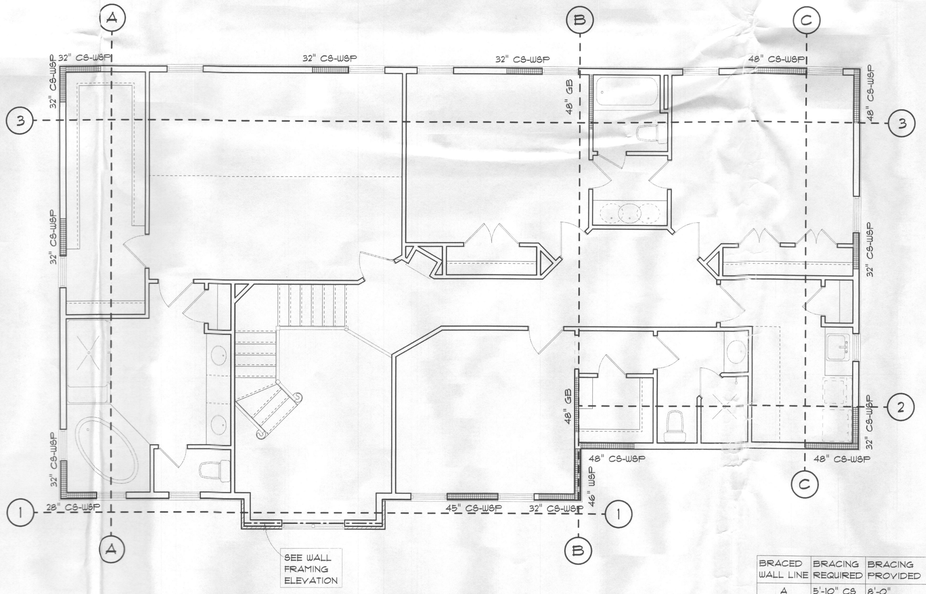

STANDARD SECOND FLOOR BRACING PLAN @ ELEVATIONS A & C

BRACED WALL LINE	BRACING REQUIRED	BRACING PROVIDED
A	5'-10" CS	8'-0"
B	11'-9" GB	11'-10"
C	4'-0" CS	MIN 9'-4" - SEE PLANS
1	5'-2" CS	MIN 10'-0" - SEE PLANS
2	4'-5" WSP	MIN 7'-0" - SEE PLANS
3	5'-2" CS	12'-0"
4	4'-0" CS	5'-4"

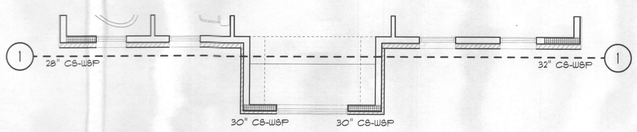

PARTIAL SECOND FLOOR BRACING PLAN @ ELEVATION B

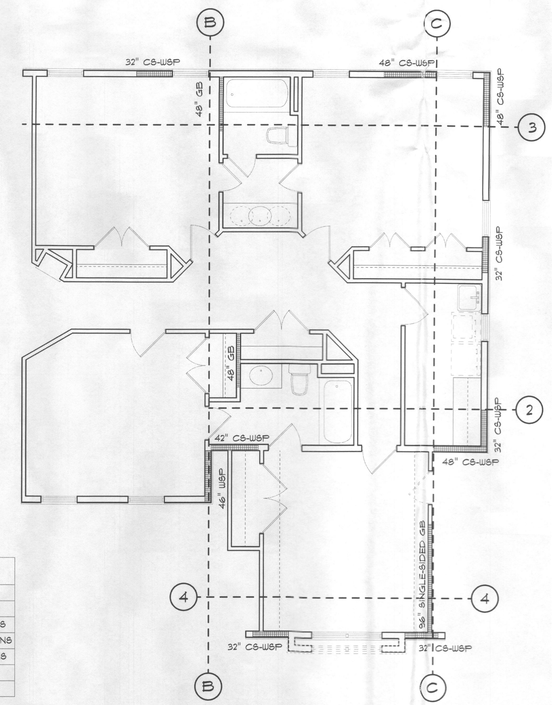

PARTIAL SECOND FLOOR BRACING PLAN @ OPT. BEDROOM #5 / PLAYROOM / BONUS ROOM

SECOND FLOOR BRACING PLANS

DOUGLAS HOMES

THE ASHDALE

SCALE: 3/16" = 1'-0" OR AS NOTED

REVISIONS

DATE 01-05-2015

SHEET NO. W-3

PROFESSIONAL CERTIFICATION

I CERTIFY THAT THESE DOCUMENTS WERE PREPARED OR APPROVED BY ME, AND THAT I AM A DULY LICENSED ARCHITECT UNDER THE LAWS OF THE STATE OF MARYLAND.

LICENSE NUMBER 10019

EXPIRATION DATE 07-14-2016