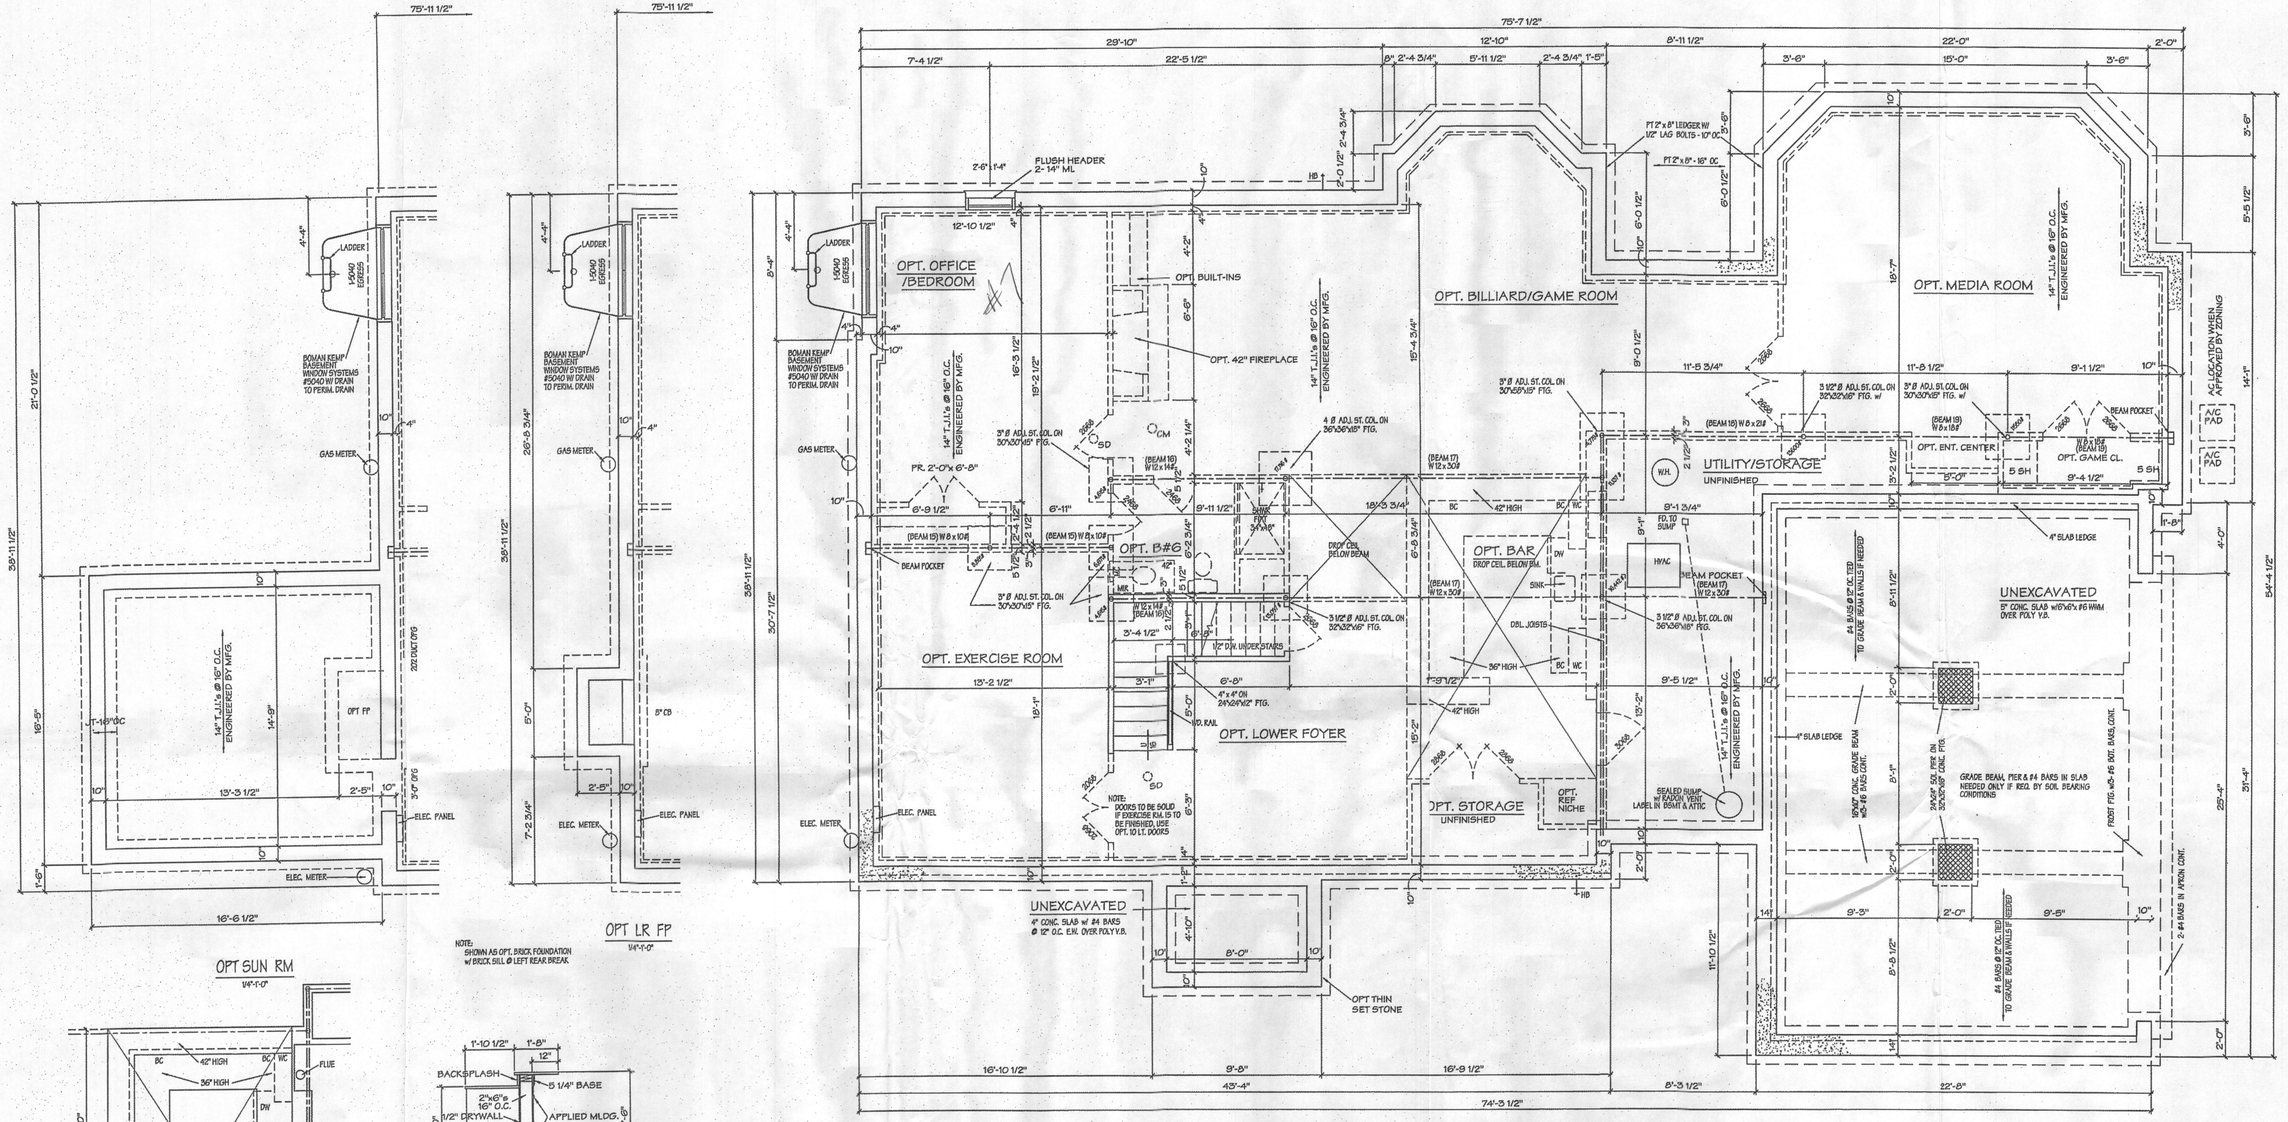

STANDARD MODEL

BSMT. = 2335 Sq. Ft.

BASEMENT WITH OPTIONS

BSMT. = 2335 Sq. Ft.
SUN RM. = 272 Sq. Ft.
GATHERING RM. = 307 Sq. Ft.
TOTAL = 3194 Sq. Ft.

EAGLE'S NEST AB/AF

REVISIONS 8-3-16, 4-1-15, 2-6-13, 5-24-12, 8-22-04, 5-25-04, 7-28-03, 5-14-03, 6-26-02, 1-6-03, 8-22-06, 12-22-06, 4-22-08, 8-10-09, 9-9-09, 4-1-10

NOTE: All interior wall dimensions to be 3 1/2" unless noted otherwise.

NOTE: All wall angles to be 90 OR 45 degrees unless noted otherwise.

Contractor to check and verify all dimensions and conditions in field prior to start of construction. NOTIFY ARCHITECT OF ANY DISCREPANCIES.

HUTCHINSON + ASSOCIATES L.L.C.
11820 PARKLAWN DRIVE (S. 100)
ROCKVILLE, MD. 20852
PHONE: (301) 770-9680 FAX: (301) 770-9163

MITCHELL & BEST HOMEBUILDERS
1686 E. GUDE DR.
ROCKVILLE, MD 20850

DRAWN BY	DATES	LOT NO.	BLOCK	DWG. NO.
DS	7-27-01, 8-6-01, 11-19-01, 1-4-02, 4-10-02			1
CHECKED BY		SECTION	JOB NO.	

PROFESSIONAL CERTIFICATION I hearby certify that these documents were prepared or approved by me, and that I am a duly licensed Professional Architect under the laws of the State of Maryland. License # 3637-A Expiration Date 3-12-18