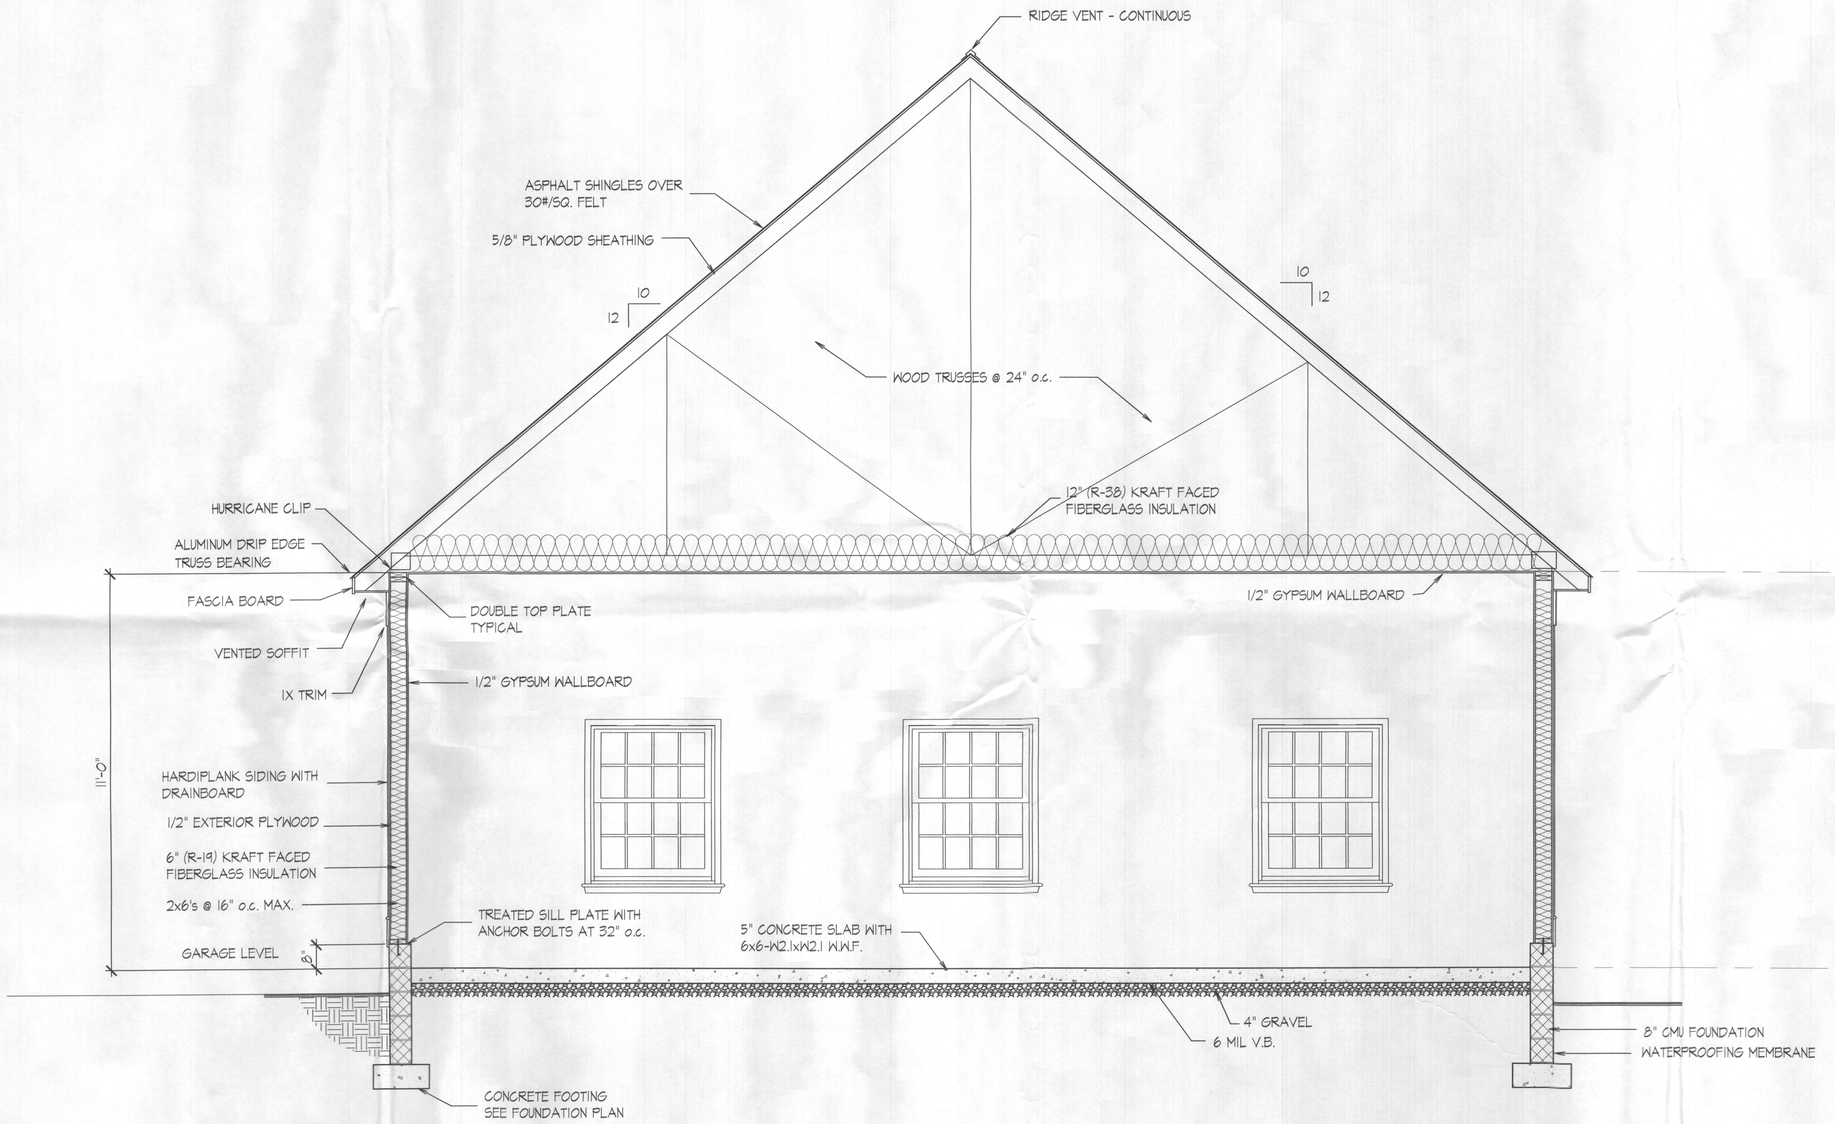


A / A3.1 SECTION 3/8" = 1'-0"

"Professional Certification."
I certify that these documents were prepared or approved by me, and that I am a duly licensed architect under the laws of the State of Maryland, license number 8476, expiration date: 02.21.21."


CDS ARCHITECTURAL DESIGN
design • planning • consulting
CONSULTING DESIGN SERVICES, P.A.
14733 Janice Drive
Rockville, Maryland 20853
Tel. 301-252-1887
Fax. 240-631-0202


*New Garage for:*
**Billy and Susan Boone**
**2680 Daisy Road**
**Woodbine, Maryland**

SUBMITTALS

STATE OF MARYLAND MICHAEL ASBACH No. 8476 ARCHITECT

JOB No. 218-139

FILE

DATE 12.25.18

SECTION

A3.1

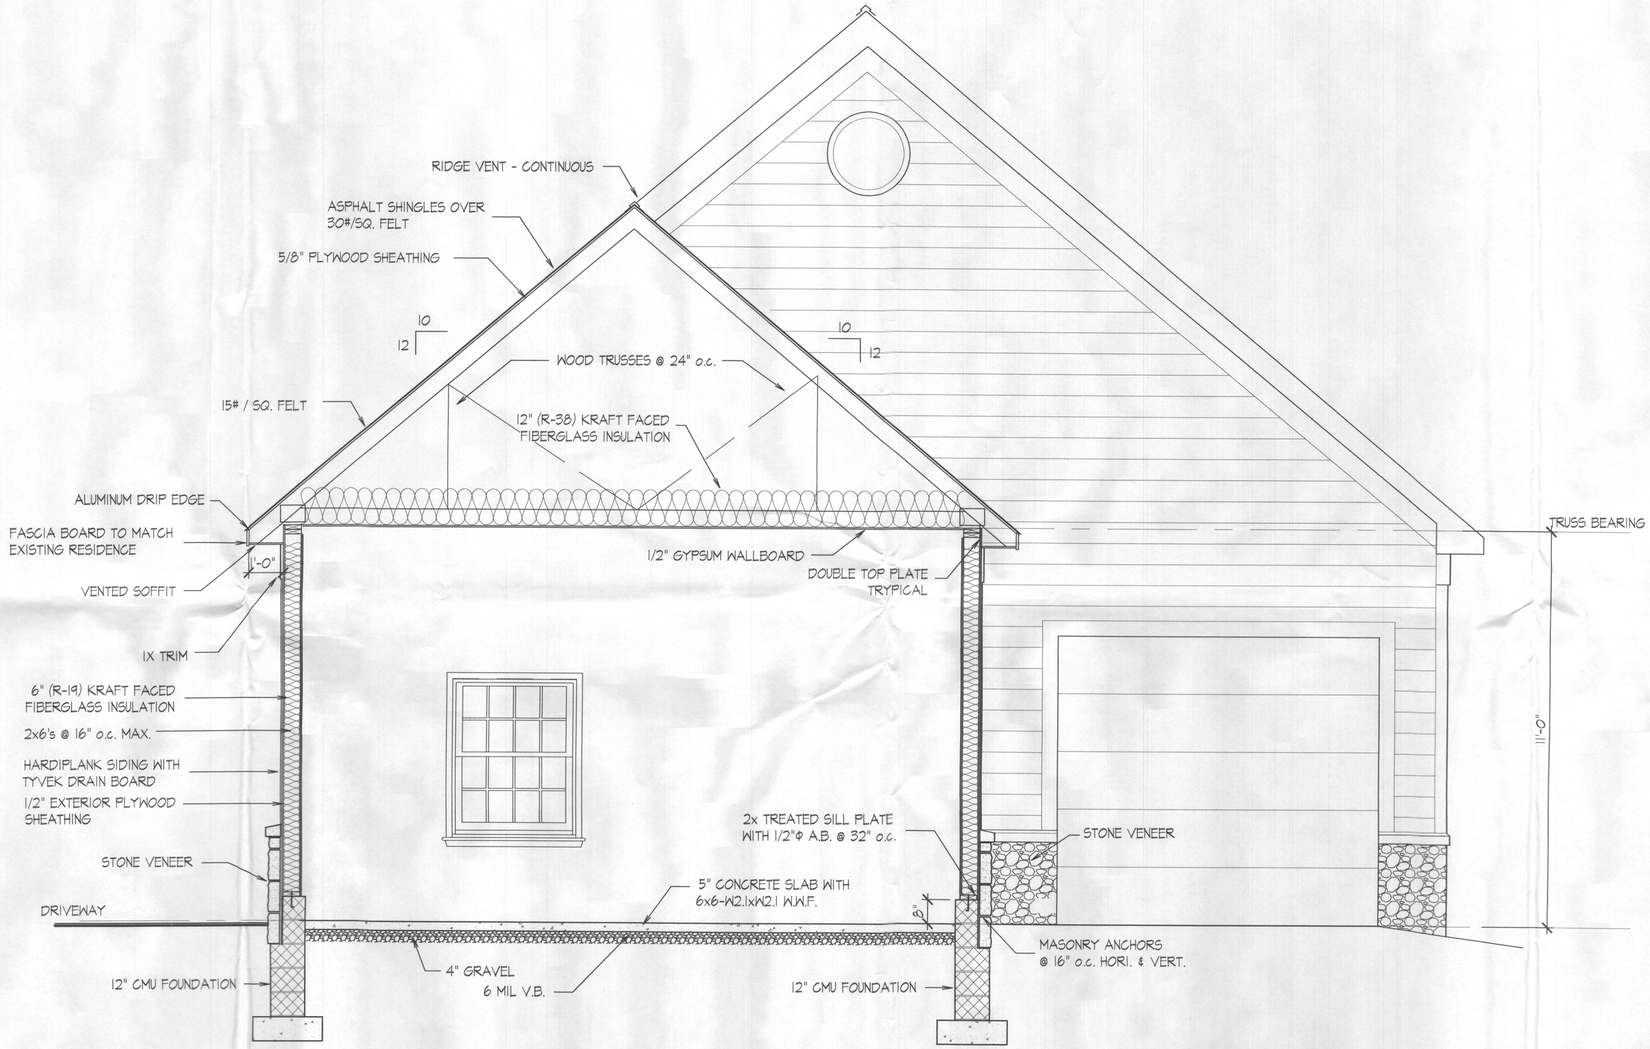


A / A3.2 SECTION 3/8" = 1'-0"

"Professional Certification."
I certify that these documents were prepared or approved by me, and that I am a duly licensed architect under the laws of the State of Maryland, license number 8476, expiration date: 02.21.21."


CDS
ARCHITECTURAL DESIGN
design • planning • consulting

CONSULTING DESIGN SERVICES, P.A.
14733 Janice Drive
Rockville, Maryland 20853
Tel. 301-252-1887
Fax. 240-631-0202


*New Garage for:*
**Billy and Susan Boone**
**2680 Daisy Road**
**Woodbine, Maryland**

SUBMITTALS

STATE OF MARYLAND MICHAEL A. SIMON No. 8476 ARCHITECT

JOB No. 218-139

FILE

DATE 12.25.18

SECTION

A3.2

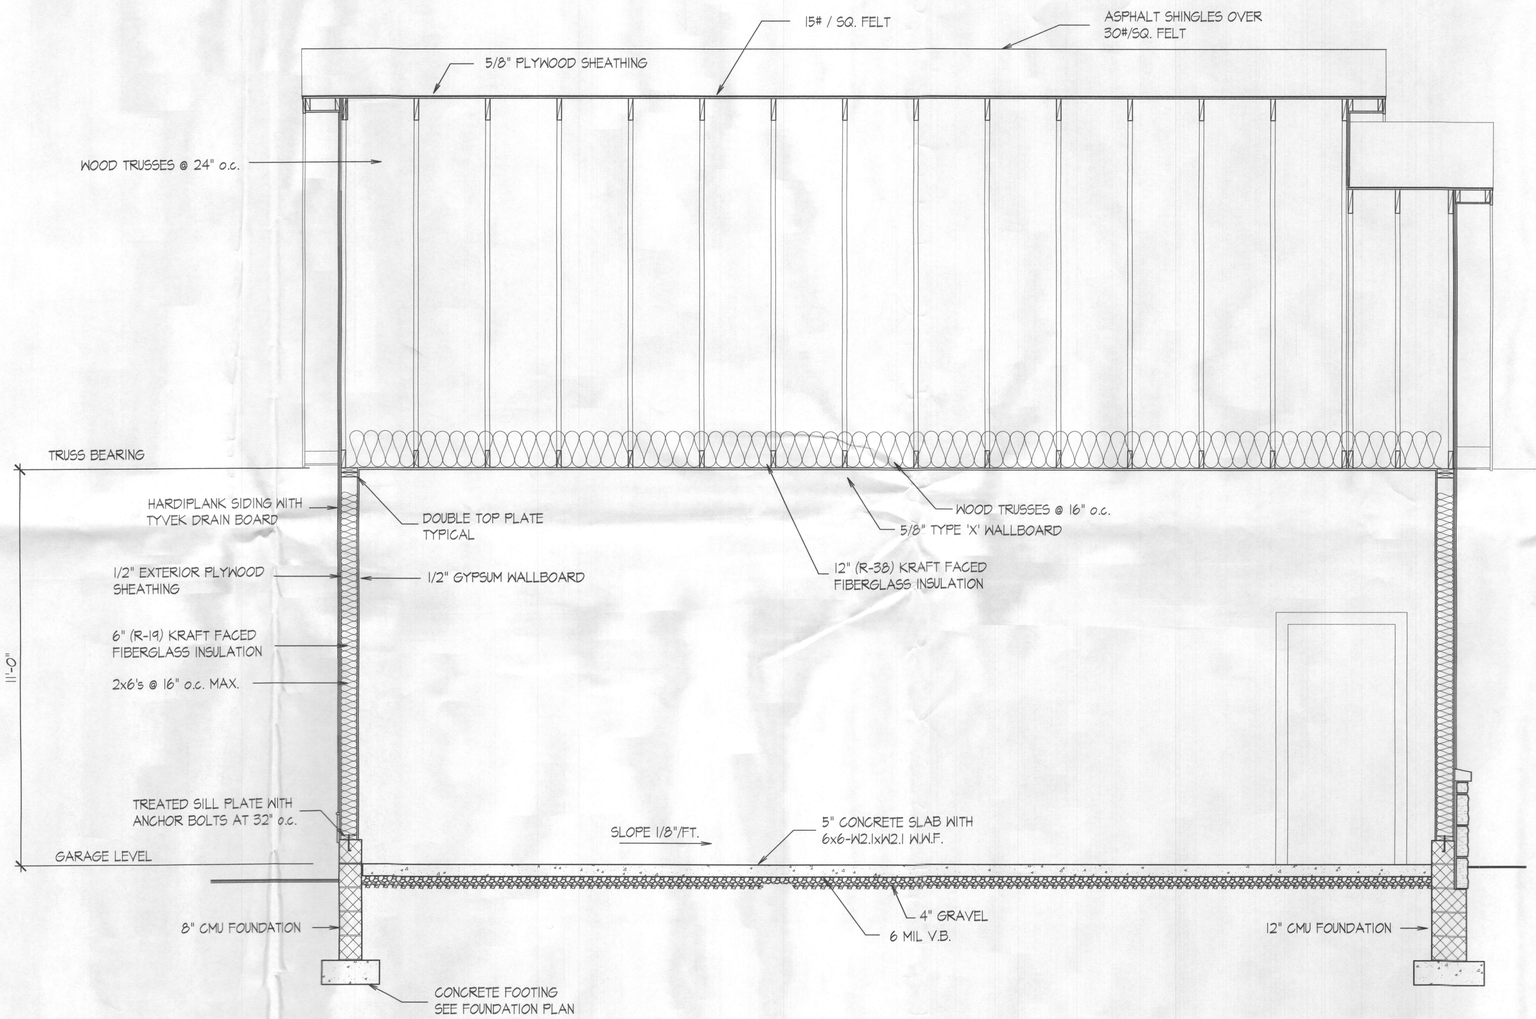


A / A3.3 SECTION 3/8" = 1'-0"

"Professional Certification."
I certify that these documents were prepared or approved by me, and that I am a duly licensed architect under the laws of the State of Maryland, license number 8476, expiration date: 02.21.21."


CDS
ARCHITECTURAL
DESIGN
design • planning • consulting

CONSULTING DESIGN SERVICES, P.A.
14733 Janice Drive
Rockville, Maryland 20853
Tel. 301-252-1887
Fax. 240-631-0202


*New Garage for:*
**Billy and Susan Boone**
**2680 Daisy Road**
**Woodbine, Maryland**

SUBMITTALS

STATE OF MARYLAND
MICHAEL ABRAMOWITZ
No. 8476
ARCHITECT

JOB No. 218-139

FILE

DATE 12.25.18

SECTION

A3.3