

APPLICATION

A 25093

P _____

SEWAGE DISPOSAL TESTING

STATE OF MARYLAND - DEPARTMENT OF HEALTH AND MENTAL HYGIENE

HOWARD COUNTY HEALTH DEPARTMENT
ENVIRONMENTAL HEALTH SERVICESP.O. BOX 476, ELLICOTT CITY, MARYLAND 21043
TELEPHONE: 465-5000, EXT. 356DISTRICT 4th
DATE 1/4/77
~~12-27-76~~TO: THE COUNTY HEALTH OFFICER
ELLICOTT CITY, MARYLAND

I, HEREBY, APPLY FOR THE NECESSARY TEST IN ORDER TO CONSTRUCT (OR RECONSTRUCT) A SEWAGE DISPOSAL SYSTEM.

PROPERTY OWNER Barry Wayne Amoss and Patricia Anne AmossADDRESS 3433 Plum Tree Drive, Apt. D, Ellicott City, MD PHONE 465-8697/work: 997-7777
21043

PROPERTY LOCATION:

SUBDIVISION N/A LOT NO. N/AROAD AND DESCRIPTION 1 Mile west of Md. 97, with 249.56 rd. ft. on the south side
of Md. 144 (see enclosed Plat)SIZE OF LOT 16.6 acres TYPE BLDG. Rancher/3-Bedrooms
NUMBER OF BEDROOMS _____

IF NOT SINGLE RESIDENCE DESCRIBE _____

THE SYSTEM INSTALLED UNDER THIS APPLICATION IS ACCEPTABLE ONLY UNTIL PUBLIC FACILITIES BECOME AVAILABLE.

SIGNATURE OF APPLICANT Barry Wayne Amoss Patricia Anne Amoss

APPROVED BY _____ FOR _____ DATE _____

REJECTED BY hal henson FOR Septic DATE 3-30-77
(KIND OF SYSTEM)


HOLD PENDING FURTHER TESTS _____ DATE _____

REASONS FOR REJECTION OR HOLDING _____

THIS IS NOT A PERMIT

Hole 2

5' Clay
Sand + Rock
14'

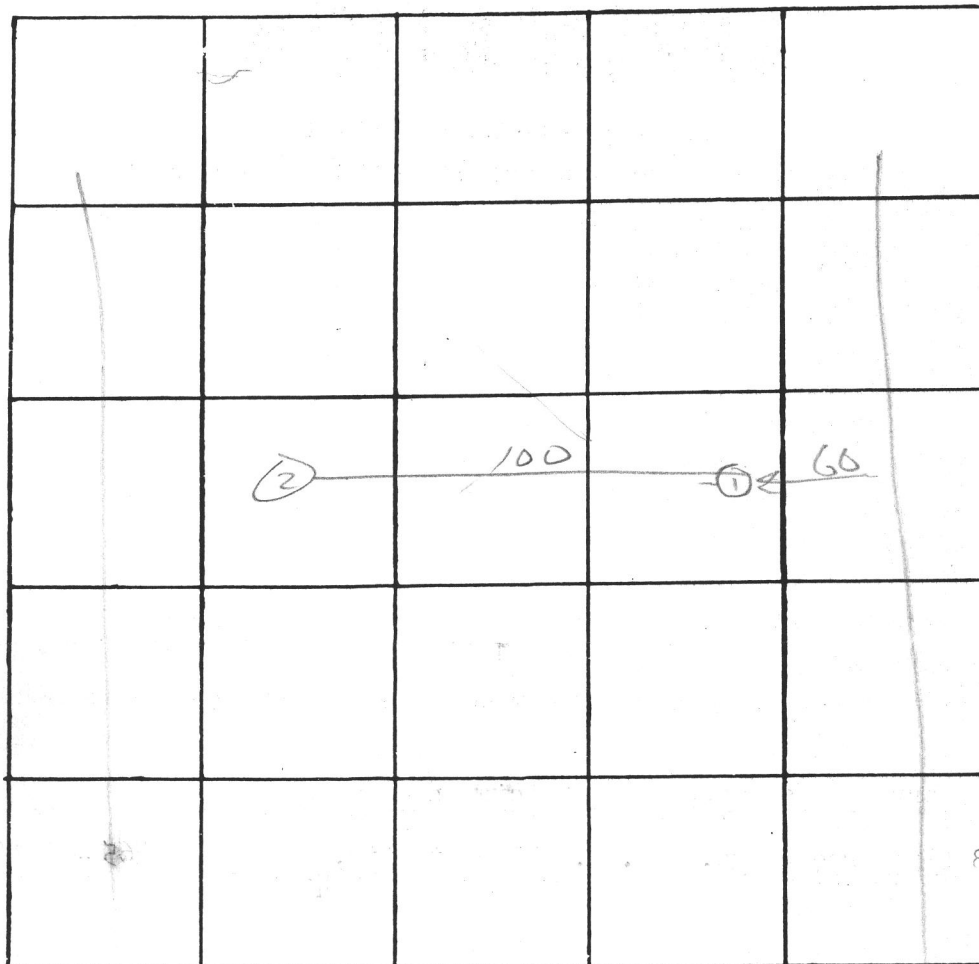

INDICATE NORTH. - NAME ADJOINING ROADWAY AS BASE LINE.

Rt 144

DATE	TEST NO.	DEPTH	PRE-WET		TEST - 1" DROP		TIME
			START	STOP	START	STOP	
3/31/77	1 D	13	2" in	10	sec	-ton	Fast
	2 D	14	10:55	11:21		12:00	35
	2 S	5	10:55	11:06	11:06	11:16	10
	3 S	15	12:15	water	at 14		
	3 D	4 1/2	12:16	NO	Perk		
	4	water	at	11			
	5 S	4 1/2	1:45	NO	Perk		
	5 D	15	1:45	1:46	1:46	1:55	9
	6 S	6	2:00	2:10		2:20	10
	6 D	15	2:00	2:05		2:12	7
	5 S	6	2:12	NO	Perk		
	7 S	NO	Perked				
	7 D	15	2:30	2:37	2:37	2:45	8

REMARKS

see plat for location

TYPE OF SOIL

TESTED BY

hal benson

ALSO PRESENT:

A. P. FEENEY & CO., INC.

8308 LIBERTY ROAD



BALTIMORE, MD. 21207

922-6800

December 27, 1976

Howard County Health Department
P.O. Box 476
Ellicott City, Maryland 21043

To whom it concern:

Enclosed is an application for sewage disposal testing, a plat of the subject property and additional information if needed.

In order to set up an appointment for the testing or any other information, please call 795-9428.

Sincerely,



Frank McCabe

STATE ROUTE No 144

MARYLAND

Howard County
Supply Co
384/103

M E Schultze
694/471

M E Schultze
695/448

H L Scott
181/12

R W Tolley
672/91

D de Barnardo
439/106

16.602 ACRES

11822-171
6010-519

S 25° 41' 19" W
284.80'

S 58° 36' 11" E
249.56'

N 25° 49' 00" E
231.56'

S 8° 52' 06" W
270.00'

780.00'

S 18° 52' 06" W
518.52'

S 72° 28' 09" E
185.78'

S 70° 32' 39" E
266.21'

S 77° 54' 10" W
577.54'

S 20° 27' 20" W
520.27'

N 67° 09' 27" W
487.48'

R W Tolley
672/119

S 47° 36' 31" W
197.93'

N 07° 02' 02" W
488.23'

N 35° 02' 49" E
550.00'

N 15° 50' 23" E
342.49'

0.592

001'

001'

001'

001'

001'

001'


001'

001'

001'

001'

001'

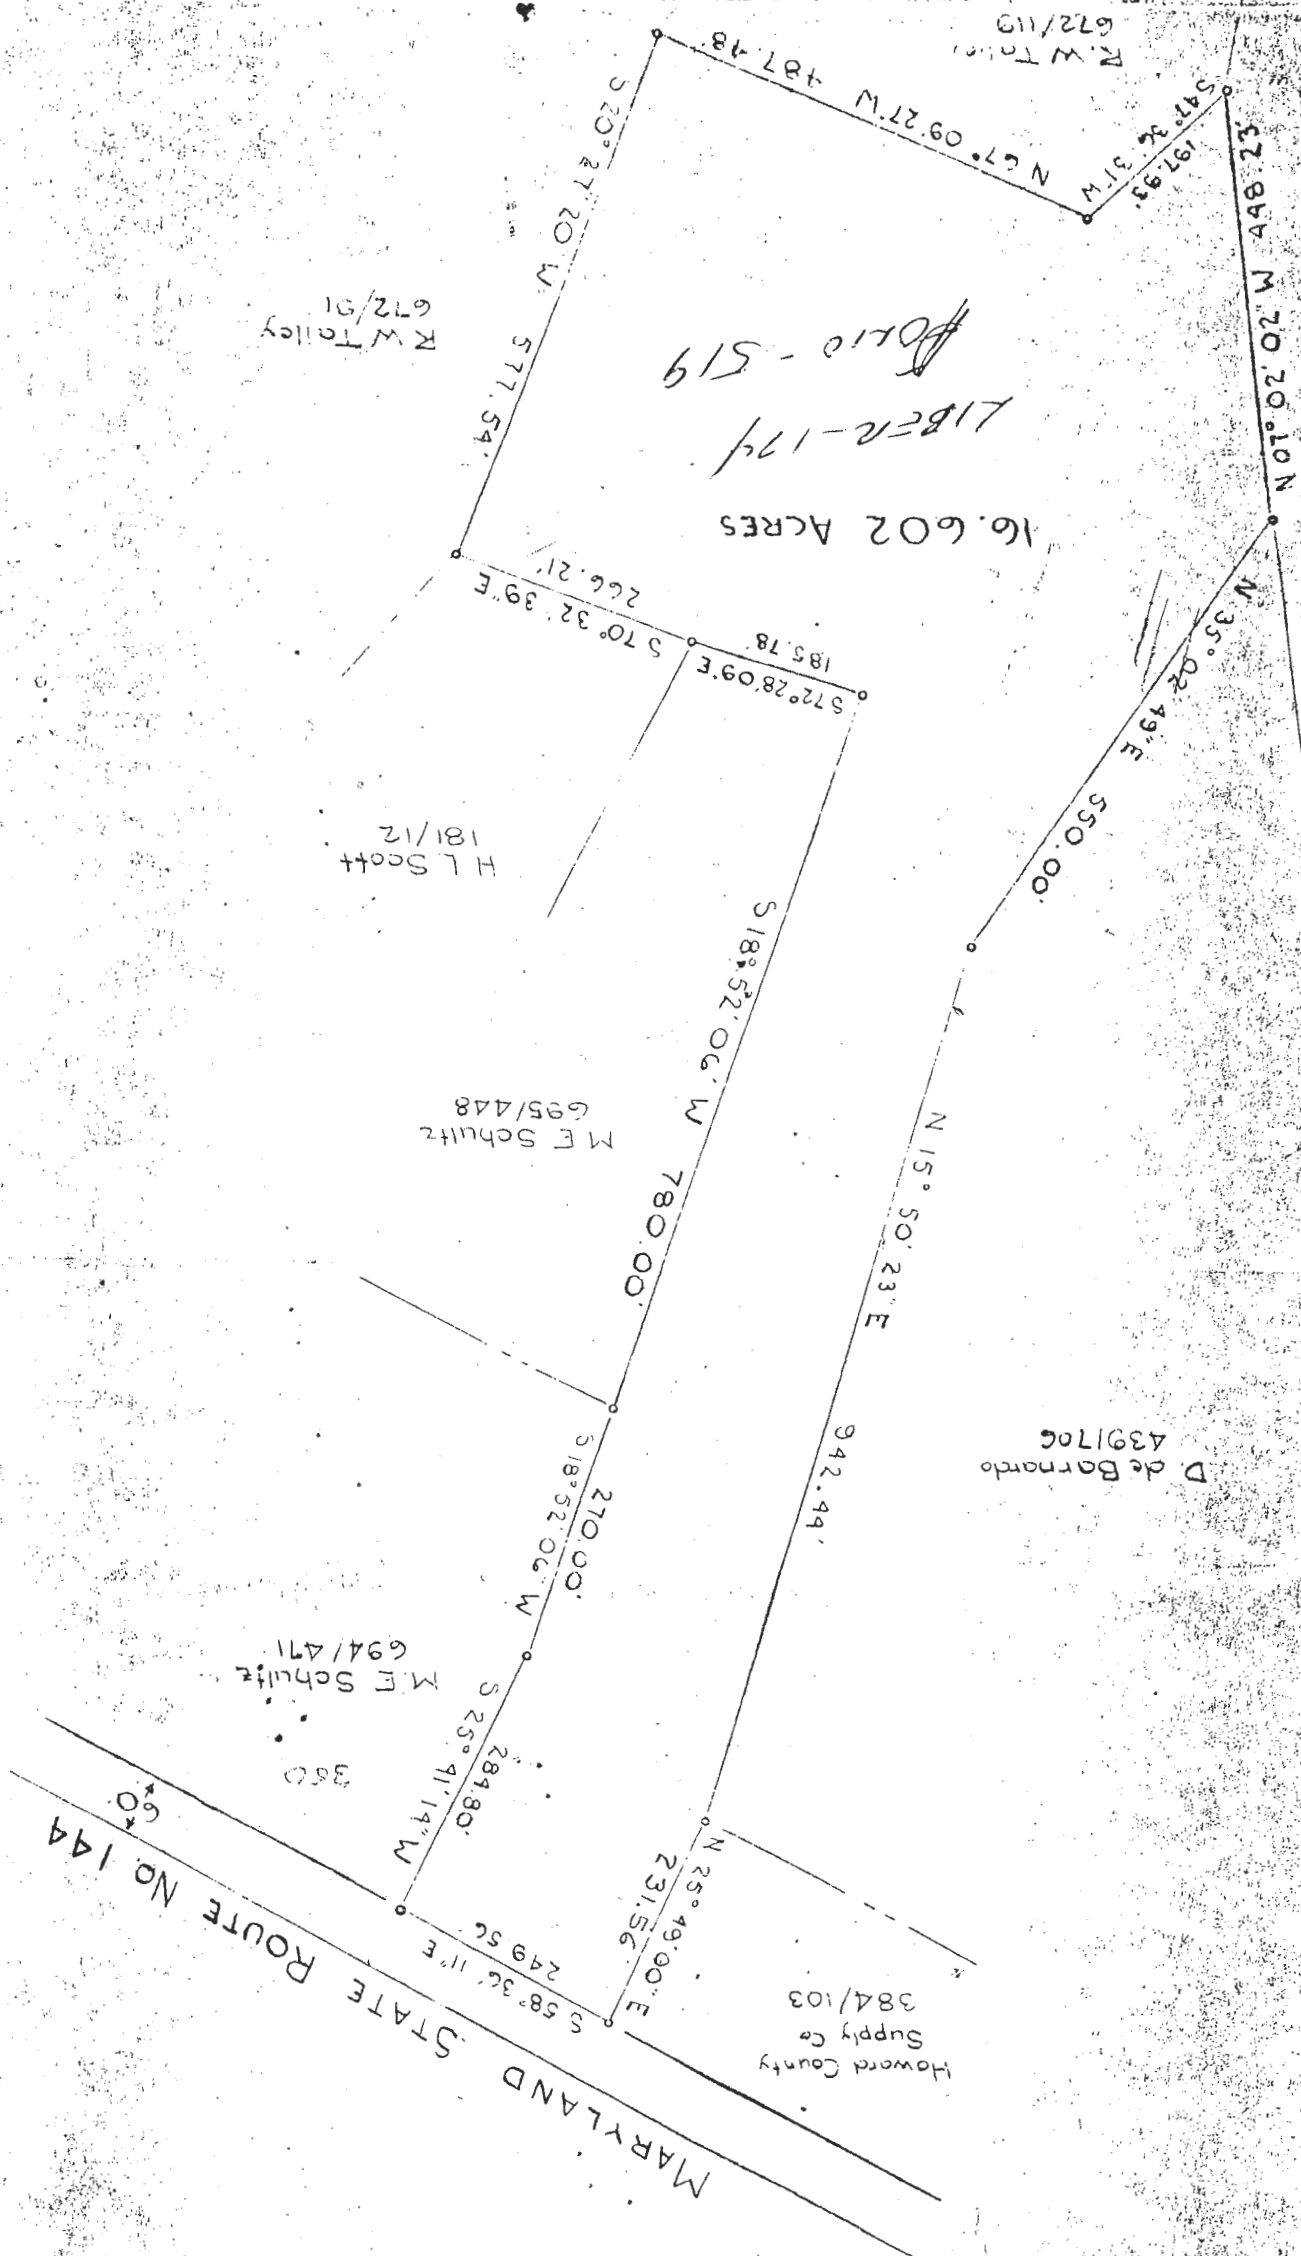



REALTOR®

BUS.: 922-6800
RES.: 795-9428

FRANK E. McCABE, II


A. P. FEENEY & CO., INC.
Realtor

8308 Liberty Road
Baltimore, Md. 21207

ADDRESS South Side RT. 144, East of RT. 97. LIST NO. 7623797 PRICE \$14,900.00 37,900
 COUNTY Howard EL. DIST. 4th POST OFFICE Woodbine STATE Id. ACREAGE 16.6
 DIRECTIONS West on Rt. 144 one mile past Rt. 97 on left side. ROAD FRONTAGE 249.56
 ZONING R-10

USE FOR SUBDIVISION LOTS ONLY ☐	USE FOR ACREAGE ONLY ☒	PUBLIC UTILITIES & CHARGES	
		YES	NO
NAME	TAX MAP NO. <u>8</u>	GAS	☒
LOT NO.	PARCEL NO. <u>P. 142</u>	WATER	☒
LOCK	SURVEY PLAT? YES ☒ NO ☐ <u>Broker's office.</u>	SEWER	☒
ELECT.	STREAM? <u>yes - 2</u>	FUEL	☒
ELEC. PLAT.	SPRING? <u>No</u>	TELEPHONE	☒
WATER REF.	WELLS? <u>No</u>	MET. DIST. CHG. \$	
RESTRICTNS.	PERC. TEST? <u>No</u>	TAXES	\$ <u>252.03</u>
REMARKS	REMARKS	TOTAL CHGS.	\$

AND DESCRIBE Flat to rolling TOPOGRAPHY 30 % WOODED WILL DIV? YES ☐ NO ☒
 ROUGH SKETCH OF OUTLINE

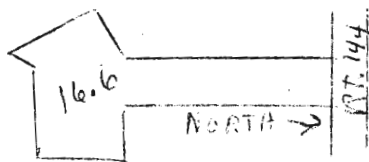

REMARKS: Owner anxious to sell. Will consider all offers.

AVAILABLE FINANCING None DEED REF - LIBER 174 FOLIO 519
 MARKS

Frank McCabe

OR A. P. FEENEY & CO. INC.

NO. 630

PHONE 795-9127

PHONE 922-6000

RATE 10%


IR 50

SR 50 DATE


POST SIGN Yes

FOR M.I.S. USE ONLY

THIS PROPERTY IS OFFERED WITHOUT REGARD TO RACE, COLOR, CREED, SEX OR NATIONAL ORIGIN

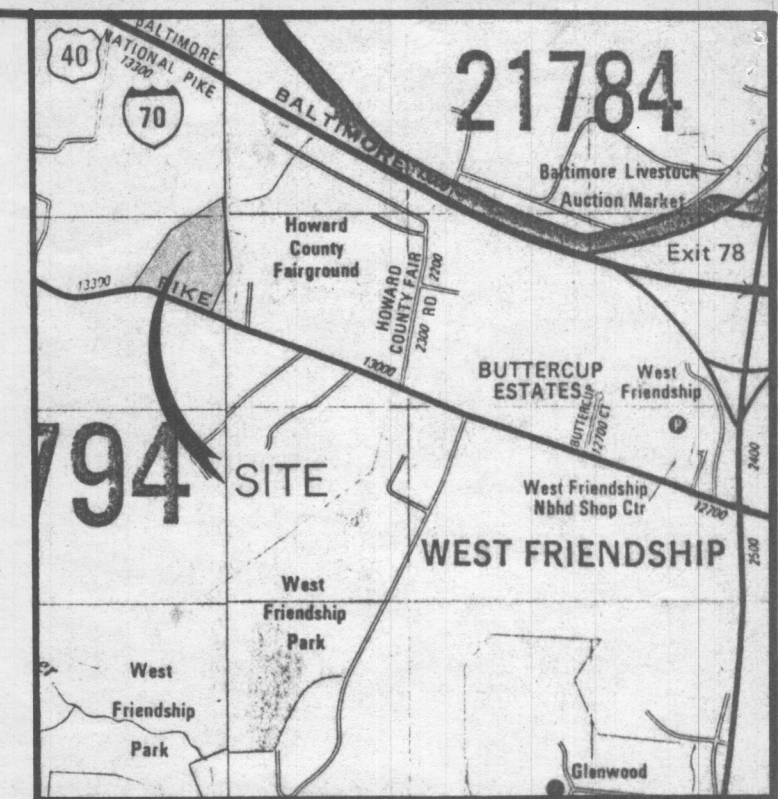

VICINITY MAP
SCALE: 1" = 2000'

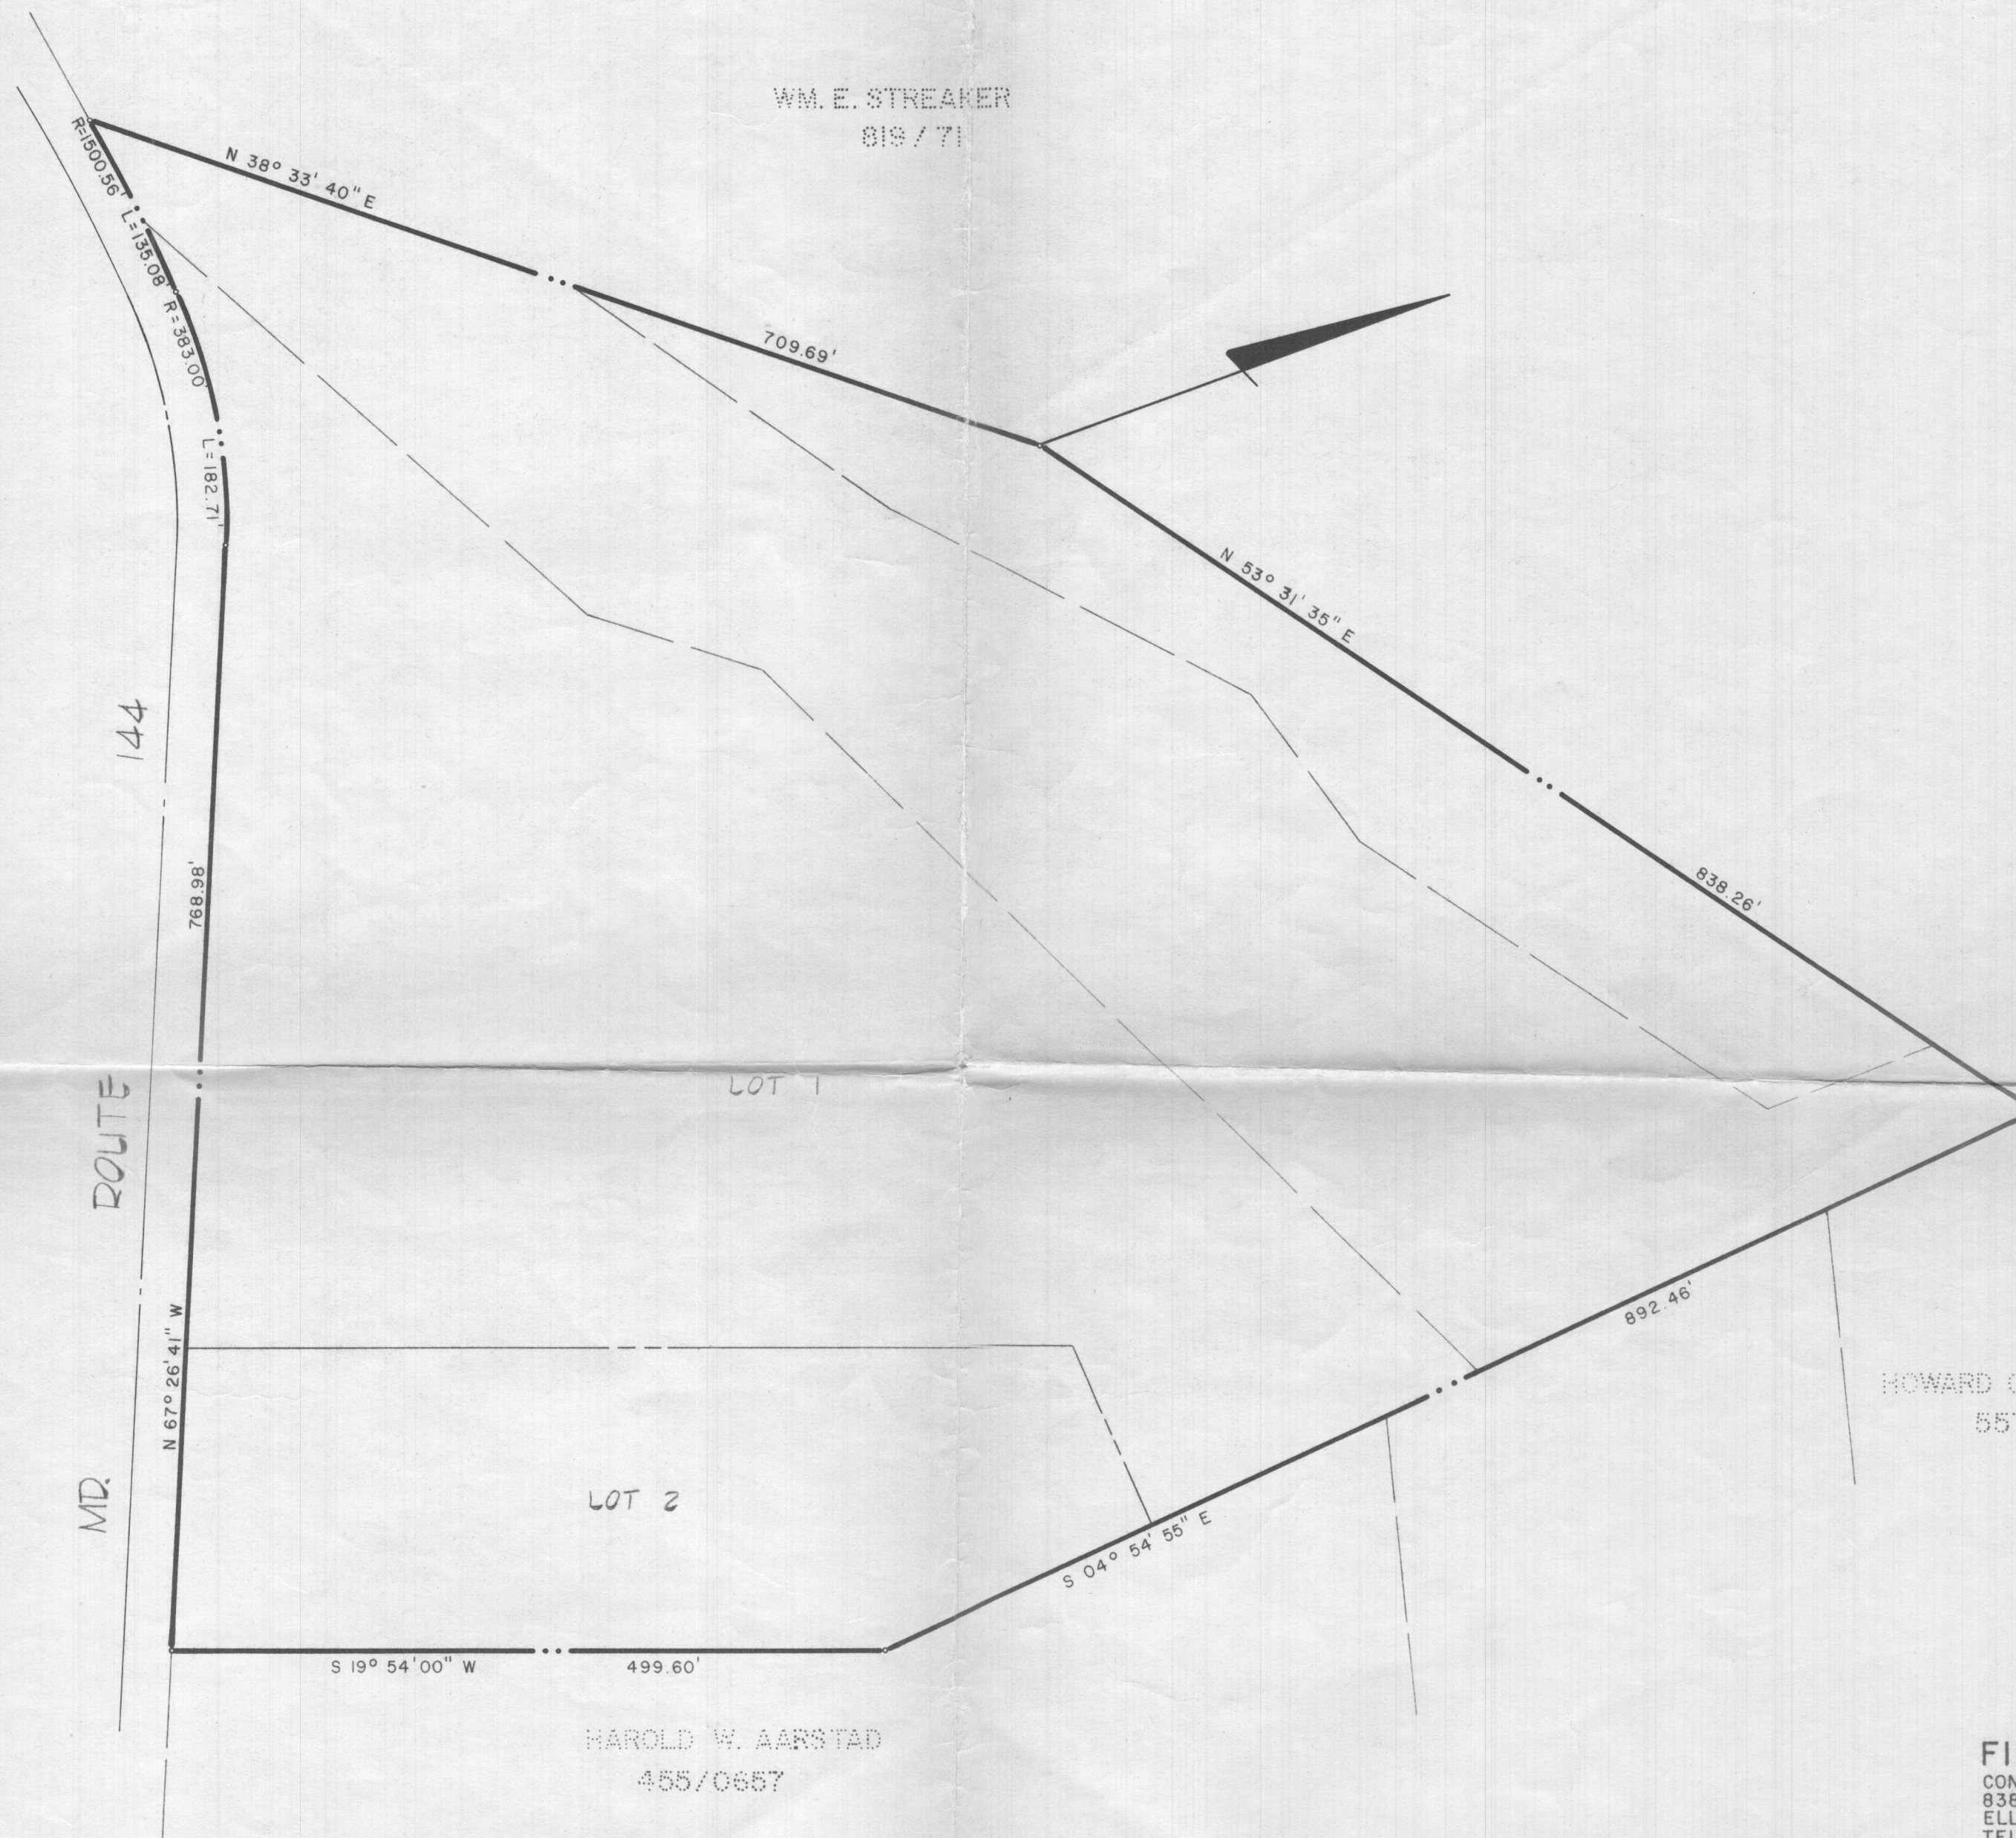

APPROVED: FOR PRIVATE WATER AND PRIVATE SEWERAGE
SYSTEMS, HOWARD COUNTY HEALTH
DEPARTMENT.

HOWARD COUNTY HEALTH OFFICER _____ DATE _____

APPROVED: HOWARD COUNTY OFFICE OF PLANNING AND
ZONING

DIRECTOR _____ DATE _____

APPROVED: FOR STORM DRAINAGE SYSTEMS, AND PUBLIC
ROADS.
HOWARD COUNTY DEPARTMENT OF PUBLIC WORKS

DIRECTOR _____ DATE _____

FISHER, COLLINS & CARTER, INC.
CONSULTING ENGINEERS & LAND SURVEYORS
8388 COURT AVENUE
ELLICOTT CITY, MARYLAND 21043
TELEPHONE NUMBER (301) 461-2855

PROPERTY OF
CHARLES O. AMOSS

LOT 1 & LOT 2

3RD ELECTION DISTRICT

HOWARD COUNTY, MARYLAND


TAX MAP 15 PARCEL 106

SCALE: 1" = 100' , 1984

RECEIVED
HOWARD COUNTY
HEALTH DEPT.

Nov 16 1 41 PM '81

DIVISION OF
ENVIRONMENTAL
HEALTH

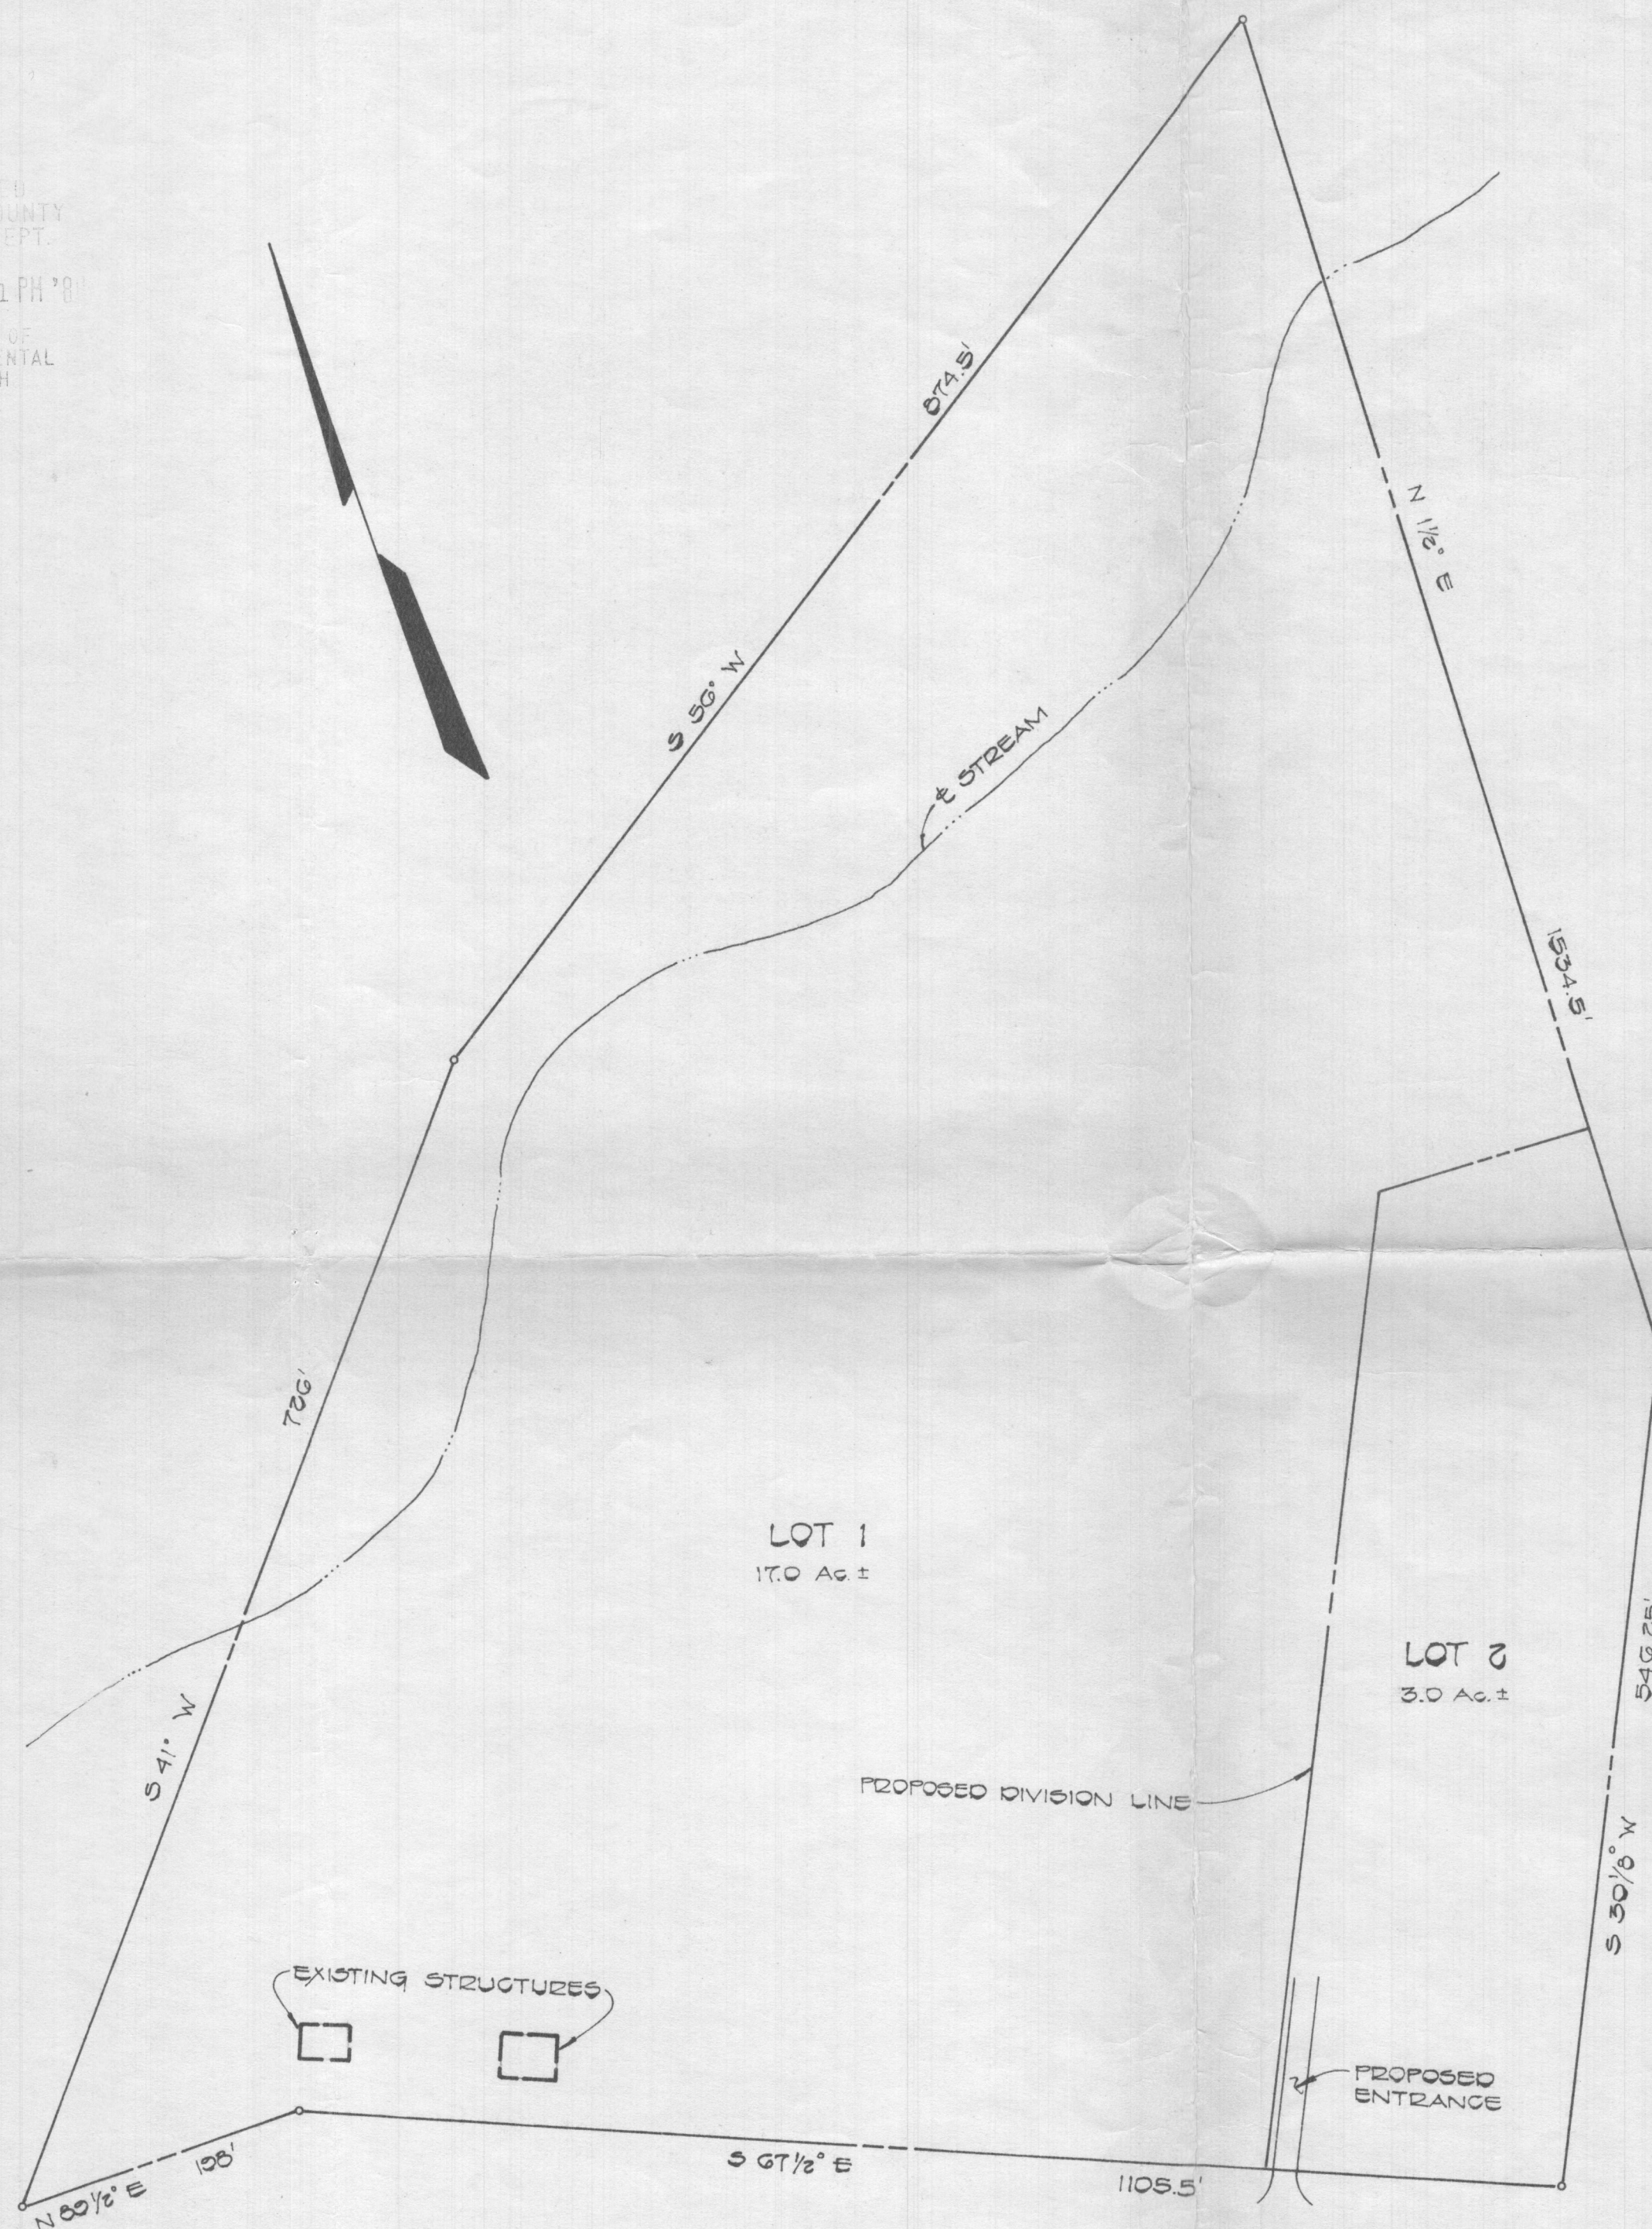

MARYLAND ROUTE 144
(MINOR ARTERIAL)

FISHER, COLLINS AND CARTER, INC.
CONSULTING ENGINEERS AND LAND SURVEYORS
8388 COURT AVENUE
ELLICOTT CITY, MARYLAND 21043
TELEPHONE: (301) 461-2855

PROPERTY OF
CHARLES O. AMOSS

2ND ELECTION DISTRICT
HOWARD COUNTY, MARYLAND
SCALE: 1" = 100'
APRIL 30, 1984

*Proposed Plan
H 5/0*