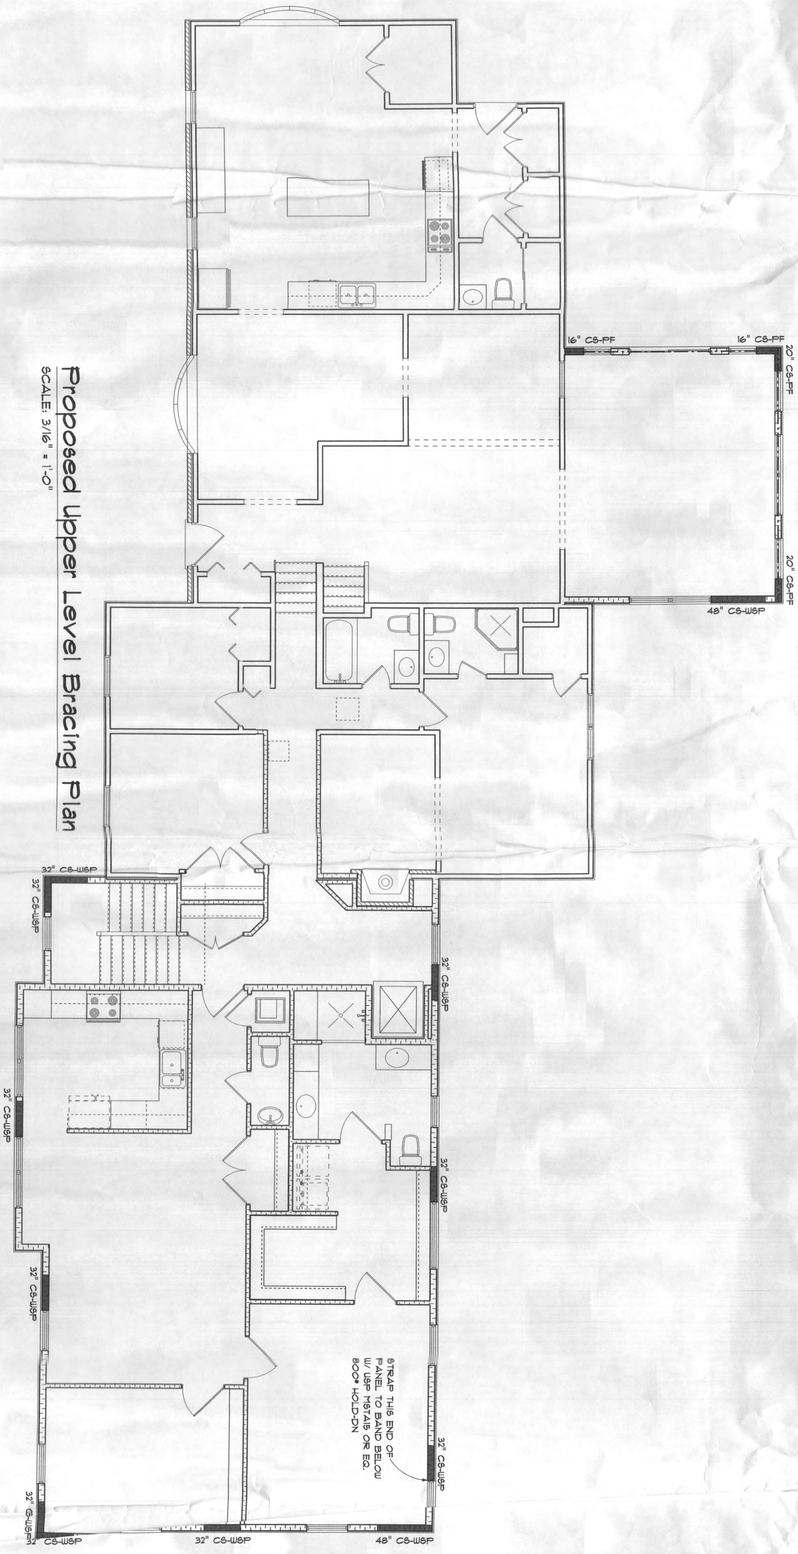

Proposed Upper Level Bracing Plan

SCALE: 3/16" = 1'-0"

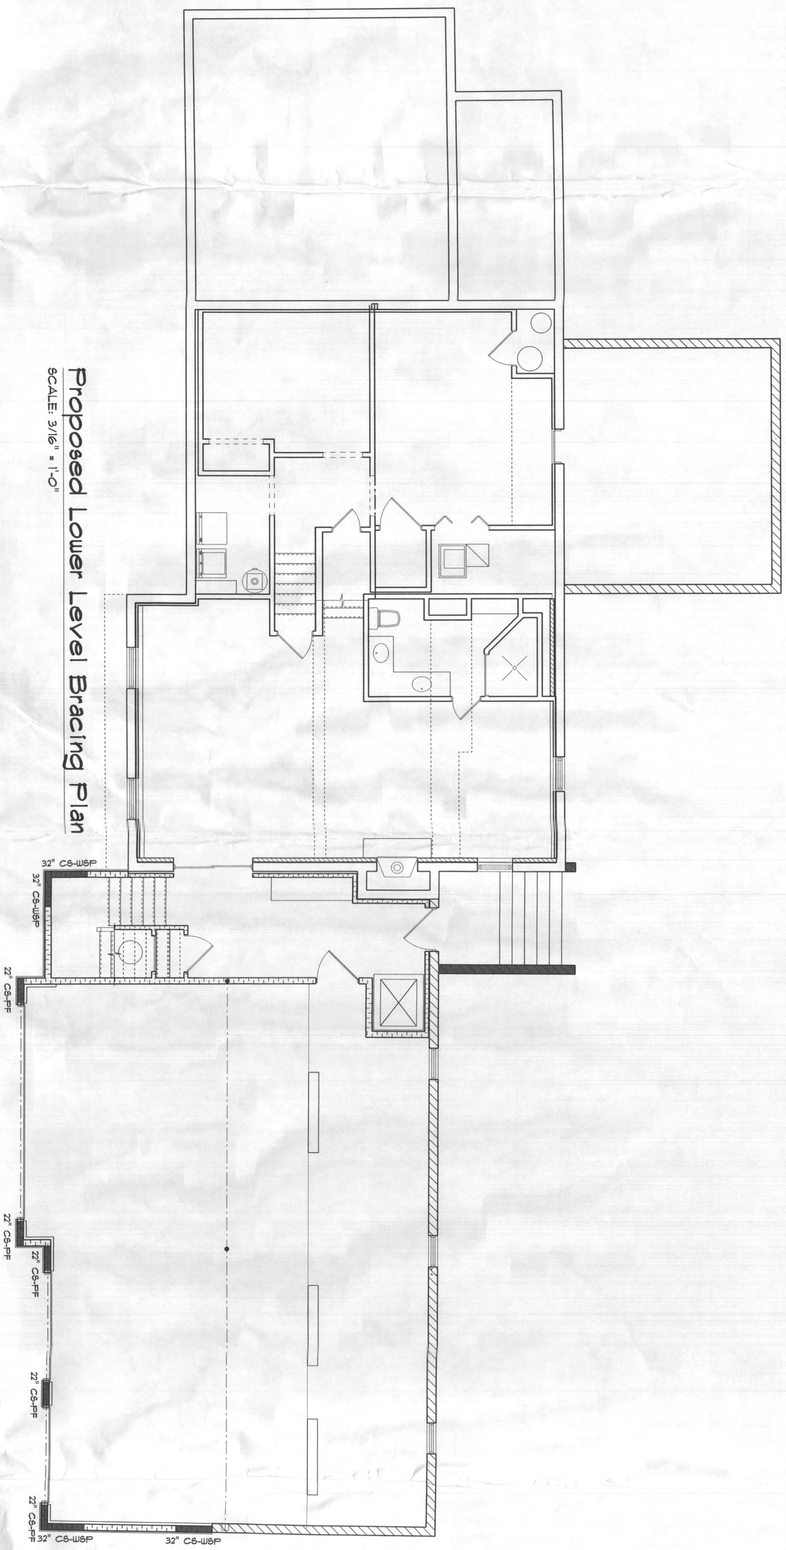

Proposed Lower Level Bracing Plan

SCALE: 3/16" = 1'-0"

© 2021

SHEET NO. S-2

DATE 08-27-2021

REVISIONS

Proposed Addition and Alterations to the

Chapman Residence

1217 Roundgate Court, Woodbine, Maryland 21797

I CERTIFY THAT THESE DOCUMENTS WERE PREPARED OR APPROVED BY ME, AND THAT I AM A DULY LICENSED ARCHITECT UNDER THE LAWS OF THE STATE OF MARYLAND, LICENSE NUMBER 10018 EXPIRATION DATE 07/17/2022

RONALD JOHNSTON AND ASSOCIATES, ARCHITECTS

11407 BARLEY FIELD WAY
MARRIOTTSVILLE, MD 21104 • 410-442-3667

ALLAN HOMES UNLIMITED
Custom Homes & Remodeling

10260 OLD COLUMBIA RD #D
COLUMBIA, MD 21046 • 410-381-1414

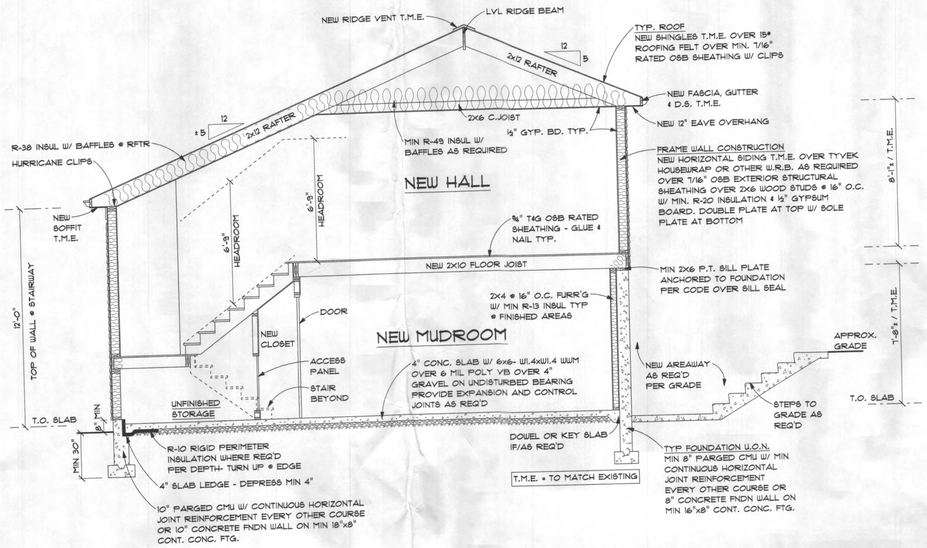

Section B
SCALE: 1/4" = 1'-0"

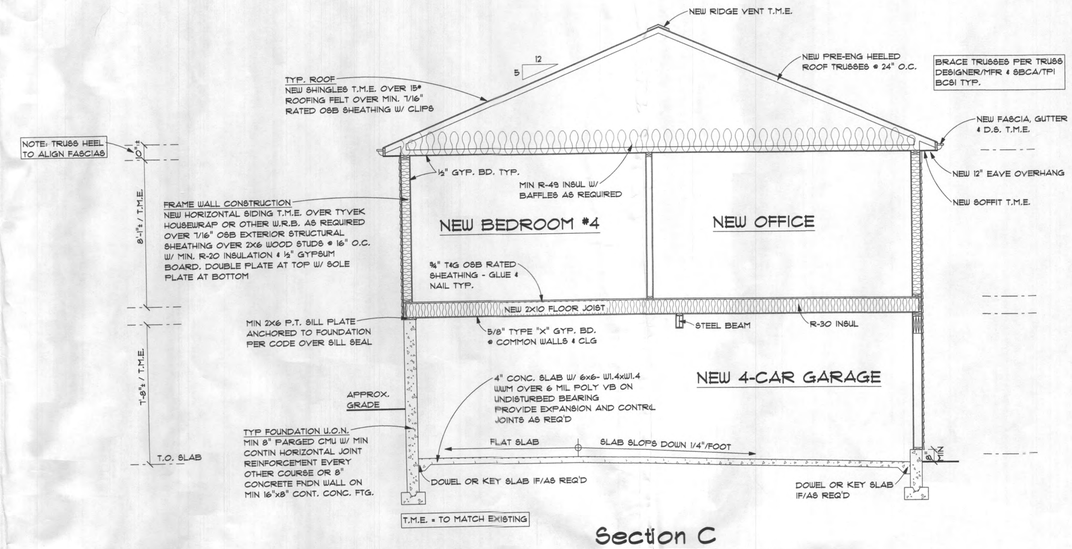

Section C
SCALE: 1/4" = 1'-0"

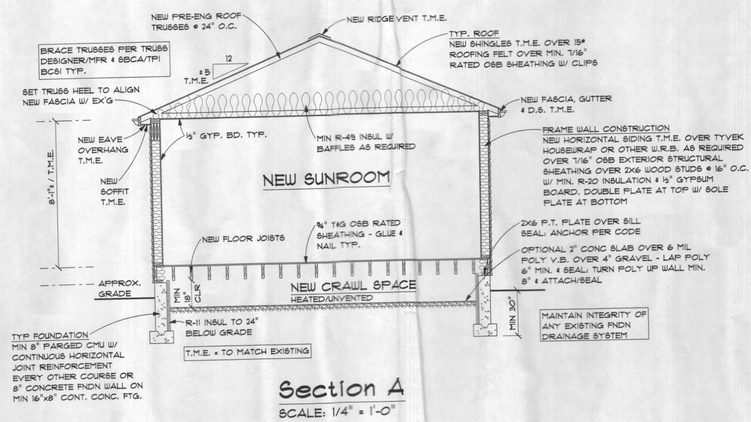

Section A
SCALE: 1/4" = 1'-0"

ALLAN HOMES UNLIMITED
Custom Homes & Remodeling
10260 OLD COLUMBIA RD #D • 410-381-1414
COLUMBIA, MD 21046

RONALD JOHNSTON AND ASSOCIATES, ARCHITECTS
11407 BARLEY FIELD WAY • 410-442-3667
MARRIOTTSVILLE, MD 21104

I CERTIFY THAT THESE DOCUMENTS WERE PREPARED OR APPROVED BY ME, AND THAT I AM A DULY LICENSED ARCHITECT UNDER THE LAWS OF THE STATE OF MARYLAND.
LICENSE NUMBER 10019
EXPIRATION DATE 07/14/2022

Proposed Addition and Alterations to the
Chapman Residence
1217 Roundgate Court, Woodbine, Maryland 21797

REVISIONS

DATE 08-27-2021

SHEET NO. A-6

© 2021