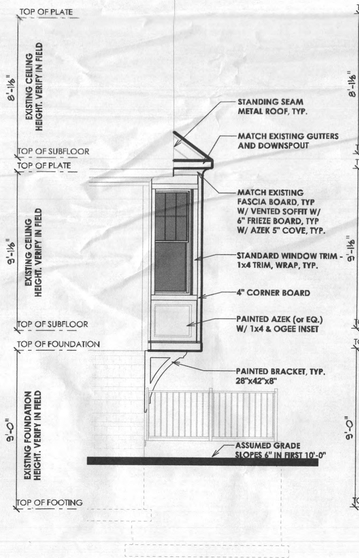

BAY SIDE ELEVATION

RIGHT SIDE SHOWN - LEFT SIDE SIMILAR

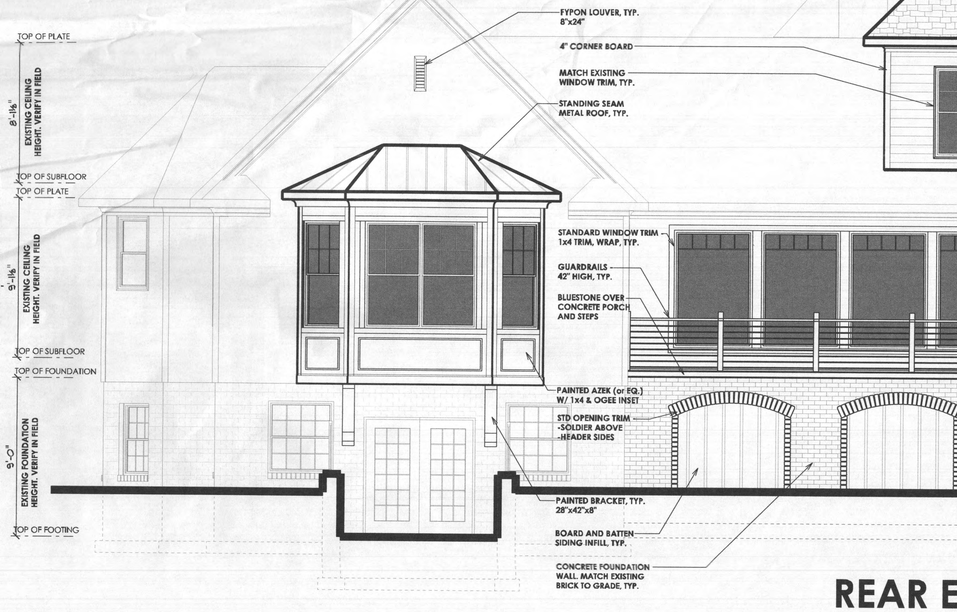

REAR ELEVATION

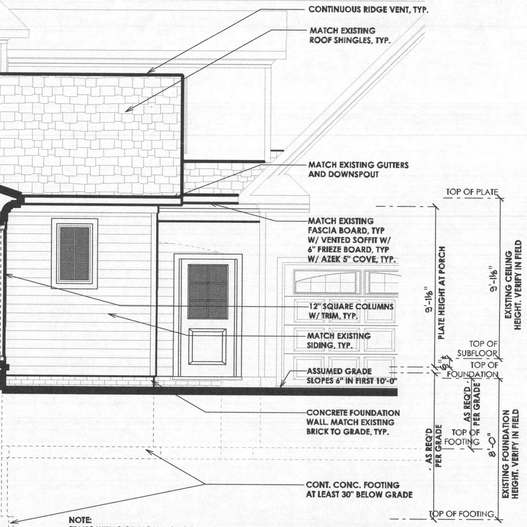

NOTE:
STAIRS WITH 2 OR MORE RISERS SHALL BE PROVIDED WITH HANDRAILS. HANDRAILS SHALL BE A MINIMUM OF 34" IN HEIGHT AND NOT MORE THAN 38" IN HEIGHT. RAILS ARE TO BE MEASURED VERTICALLY FROM THE NOSING OF THE TREADS.

PORCHES, DECKS, BALCONIES OR RAISED FLOOR SURFACES LOCATED MORE THAN 30" ABOVE THE FLOOR OR GRADE BELOW SHALL HAVE GUARDS A MINIMUM OF 36" HIGH.

RISERS ARE TO BE CLOSED SUCH THAT THE OPENING BETWEEN THE TREADS DOES NOT PERMIT THE PASSAGE OF A 4" DIA SPHERE.

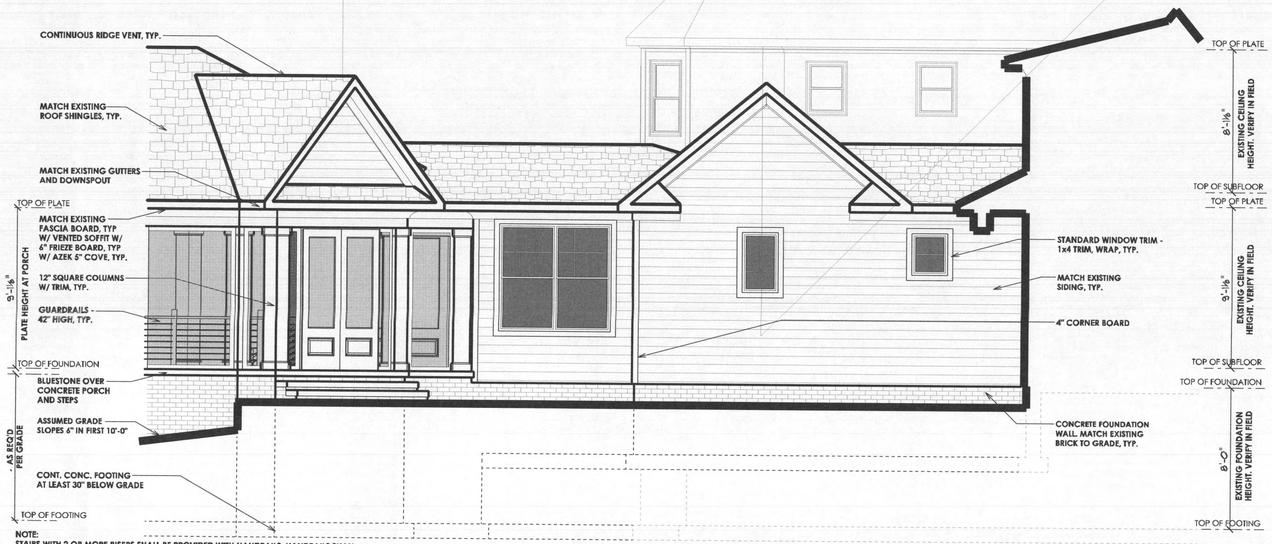

NOTE:
STAIRS WITH 2 OR MORE RISERS SHALL BE PROVIDED WITH HANDRAILS. HANDRAILS SHALL BE A MINIMUM OF 34" IN HEIGHT AND NOT MORE THAN 38" IN HEIGHT. RAILS ARE TO BE MEASURED VERTICALLY FROM THE NOSING OF THE TREADS.

PORCHES, DECKS, BALCONIES OR RAISED FLOOR SURFACES LOCATED MORE THAN 30" ABOVE THE FLOOR OR GRADE BELOW SHALL HAVE GUARDS A MINIMUM OF 36" HIGH.

RISERS ARE TO BE CLOSED SUCH THAT THE OPENING BETWEEN THE TREADS DOES NOT PERMIT THE PASSAGE OF A 4" DIA SPHERE.

LEFT ELEVATION

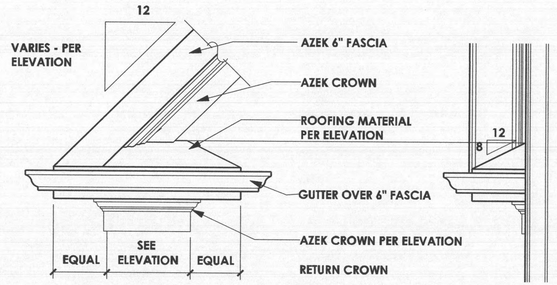

FRONT VIEW

GUTTER OVER ALL HORIZONTAL FASCIA

SIDE VIEW

RETURN DETAIL

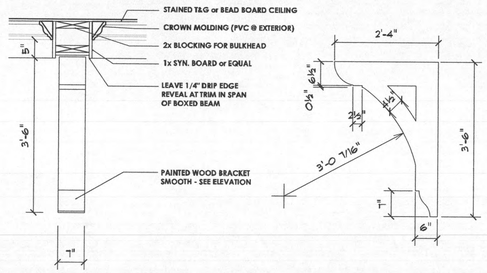

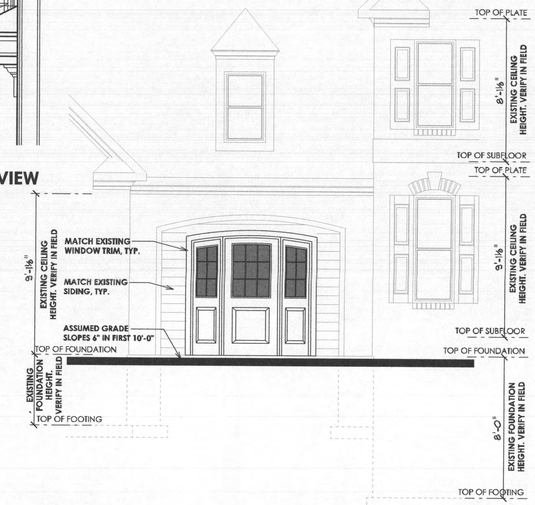

FRONT ELEVATION

ARCHITECTURE
JONATHAN RIVERA
Every detail matters
(443) 226-5745
JONATHANRIVERA.COM

PROFESSIONAL CERTIFICATION
I certify that these documents were prepared or approved by me, and that I am a duly licensed professional architect under the laws of the State of Maryland,
License Number #14678
Expiration Date: 6/30/2024

WARNING:
THIS DOCUMENT IS AN INSTRUMENT OF PROFESSIONAL SERVICE PREPARED BY JONATHAN RIVERA ARCHITECT. ALTERATION OF THIS DOCUMENT BY ANY PARTY OTHER THAN JONATHAN RIVERA ARCHITECT IS A VIOLATION OF LAW THAT WILL BE PROSECUTED TO THE FULLEST EXTENT.

Copyright © 2009
Jonathan Rivera Architect
All Rights Reserved

PROPOSED ADDITION

BLAKE RESIDENCE

13338 Pipes Lane,
Sykesville, Maryland 21784

ARCHITECT
Jonathan Rivera AIA, NCARB
Howard County, Maryland

443.226.5745
jrivera@jonathanrivera.com

BUILDER
McWhorter Construction
2900 Daisy Road
Woodbine, Maryland

(410) 984-5813
ryan@mcwhorterconstruction.net

Professional Certification
I hereby certify that these documents were prepared and approved by me, & that I am a duly licensed professional Engineer under the laws of the state of Maryland
License #7517 Expiration Date 12/03/2024

ISSUE DATE

1	5-01-23	PERMIT SET

SCALE: 1/4" = 1'-0"

ELEVATIONS

1.01

PRINT DATE :
Wednesday, May 31, 2023

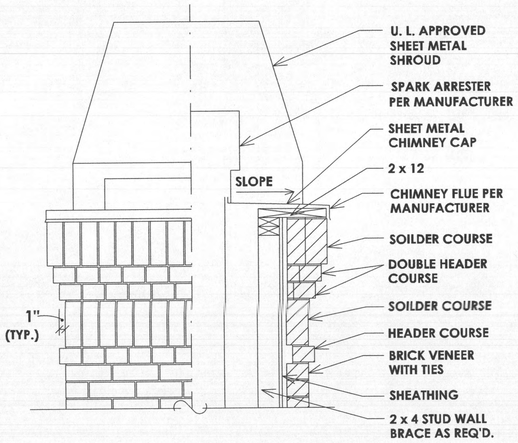

CHIMNEY CAP DETAIL

1/2" = 1'-0" BRICK

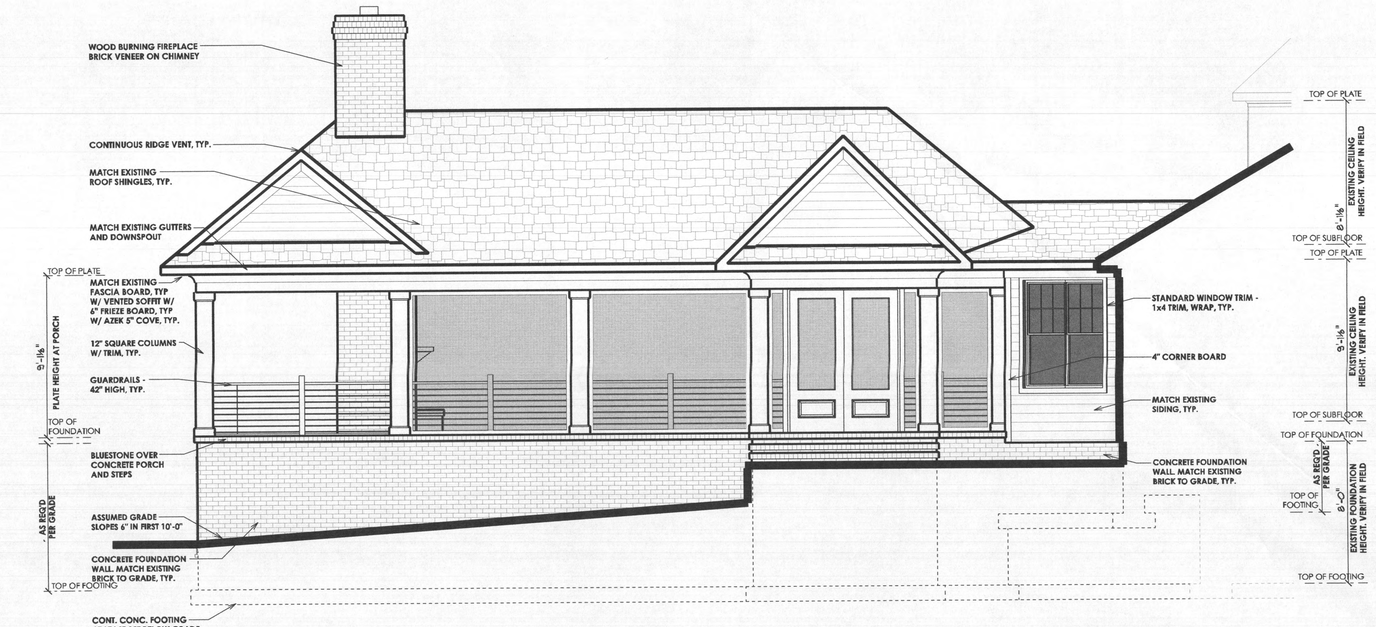

NOTE:
STAIRS WITH 2 OR MORE RISERS SHALL BE PROVIDED WITH HANDRAILS. HANDRAILS SHALL BE A MINIMUM OF 34" IN HEIGHT AND NOT MORE THAN 38" IN HEIGHT. RAILS ARE TO BE MEASURED VERTICALLY FROM THE NOSING OF THE TREADS.

PORCHES, DECKS, BALCONIES OR RAISED FLOOR SURFACES LOCATED MORE THAN 30" ABOVE THE FLOOR OR GRADE BELOW SHALL HAVE GUARDS A MINIMUM OF 36" HIGH.

RISERS ARE TO BE CLOSED SUCH THAT THE OPENING BETWEEN THE TREADS DOES NOT PERMIT THE PASSAGE OF A 4" DIA SPHERE.

PORCH LEFT ELEVATION

NOTE:
STAIRS WITH 2 OR MORE RISERS SHALL BE PROVIDED WITH HANDRAILS. HANDRAILS SHALL BE A MINIMUM OF 34" IN HEIGHT AND NOT MORE THAN 38" IN HEIGHT. RAILS ARE TO BE MEASURED VERTICALLY FROM THE NOSING OF THE TREADS.

PORCHES, DECKS, BALCONIES OR RAISED FLOOR SURFACES LOCATED MORE THAN 30" ABOVE THE FLOOR OR GRADE BELOW SHALL HAVE GUARDS A MINIMUM OF 36" HIGH.

RISERS ARE TO BE CLOSED SUCH THAT THE OPENING BETWEEN THE TREADS DOES NOT PERMIT THE PASSAGE OF A 4" DIA SPHERE.

PORCH REAR ELEVATION

ARCHITECTURE
JONATHAN RIVERA
Every detail matters
(443) 226-5745
JONATHANRIVERA.COM

PROFESSIONAL CERTIFICATION
I certify that these documents were prepared or approved by me, and that I am a duly licensed professional architect under the laws of the State of Maryland,
License Number #14678
Expiration Date: 6/30/2024

WARNING:
THIS DOCUMENT IS AN INSTRUMENT OF PROFESSIONAL SERVICE PREPARED BY JONATHAN RIVERA ARCHITECT. ALTERATION OF THIS DOCUMENT BY ANY PARTY OTHER THAN JONATHAN RIVERA ARCHITECT IS A VIOLATION OF LAW THAT WILL BE PROSECUTED TO THE FULLEST EXTENT.

Copyright © 2009
Jonathan Rivera Architect
All Rights Reserved

PROPOSED ADDITION

BLAKE RESIDENCE
13338 Pipes Lane,
Sykesville, Maryland 21784

ARCHITECT
Jonathan Rivera AIA, NCARB
Howard County, Maryland

443.226.5745
jrivera@jonathanrivera.com

BUILDER
McWhorter Construction
2900 Daisy Road
Woodbine, Maryland

(410) 984-5813
ryan@mcwhorterconstruction.net

Professional Certification
I hereby certify that these documents were prepared and approved by me, & that I am a duly licensed professional Engineer under the laws of the state of Maryland
License #7517 Expiration Date 12/03/2024

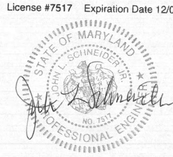

ISSUE DATE

1	5-01-23	PERMIT SET

SCALE: 1/4" = 1'-0"

ELEVATIONS

1.02

PRINT DATE :
Wednesday, May 31, 2023

PORCH
RIGHT ELEVATION

NOTE:
STAIRS WITH 2 OR MORE RISERS SHALL BE PROVIDED WITH HANDRAILS. HANDRAILS SHALL BE A MINIMUM OF 34" IN HEIGHT AND NOT MORE THAN 38" IN HEIGHT. RAILS ARE TO BE MEASURED VERTICALLY FROM THE NOSING OF THE TREADS.

PORCHES, DECKS, BALCONIES OR RAISED FLOOR SURFACES LOCATED MORE THAN 30" ABOVE THE FLOOR OR GRADE BELOW SHALL HAVE GUARDS A MINIMUM OF 36" HIGH.

RISERS ARE TO BE CLOSED SUCH THAT THE OPENING BETWEEN THE TREADS DOES NOT PERMIT THE PASSAGE OF A 4" DIA SPHERE.

NOTE:
STAIRS WITH 2 OR MORE RISERS SHALL BE PROVIDED WITH HANDRAILS. HANDRAILS SHALL BE A MINIMUM OF 34" IN HEIGHT AND NOT MORE THAN 38" IN HEIGHT. RAILS ARE TO BE MEASURED VERTICALLY FROM THE NOSING OF THE TREADS.

PORCHES, DECKS, BALCONIES OR RAISED FLOOR SURFACES LOCATED MORE THAN 30" ABOVE THE FLOOR OR GRADE BELOW SHALL HAVE GUARDS A MINIMUM OF 36" HIGH.

RISERS ARE TO BE CLOSED SUCH THAT THE OPENING BETWEEN THE TREADS DOES NOT PERMIT THE PASSAGE OF A 4" DIA SPHERE.

RIGHT ELEVATION

ARCHITECTURE
JONATHAN RIVERA
Every detail matters
(443) 226-5745
JonathanRivera.com

PROFESSIONAL CERTIFICATION
I certify that these documents were prepared or approved by me, and that I am a duly licensed professional architect under the laws of the State of Maryland,
License Number #14678
Expiration Date: 6/30/2024

WARNING:
THIS DOCUMENT IS AN INSTRUMENT OF PROFESSIONAL SERVICE PREPARED BY JONATHAN RIVERA ARCHITECT. ALTERATION OF THIS DOCUMENT BY ANY PARTY OTHER THAN JONATHAN RIVERA ARCHITECT IS A VIOLATION OF LAW THAT WILL BE PROSECUTED TO THE FULLEST EXTENT.

Copyright © 2009
Jonathan Rivera Architect
All Rights Reserved

PROPOSED ADDITION

BLAKE RESIDENCE

13338 Pipes Lane,
Sykesville, Maryland 21784

ARCHITECT
Jonathan Rivera AIA, NCARB
Howard County, Maryland

443.226.5745
jrivera@jonathanrivera.com

BUILDER
McWhorter Construction
2900 Daisy Road
Woodbine, Maryland

(410) 984-5813
ryan@mcwhorterconstruction.net

Professional Certification
I hereby certify that these documents were prepared and approved by me, & that I am a duly licensed professional Engineer under the laws of the state of Maryland
License #7517 Expiration Date 12/03/2024

ISSUE DATE

1	5-01-23	PERMIT SET

SCALE: 1/4" = 1'-0"

ELEVATIONS

1.03

PRINT DATE :
Wednesday, May 31, 2023

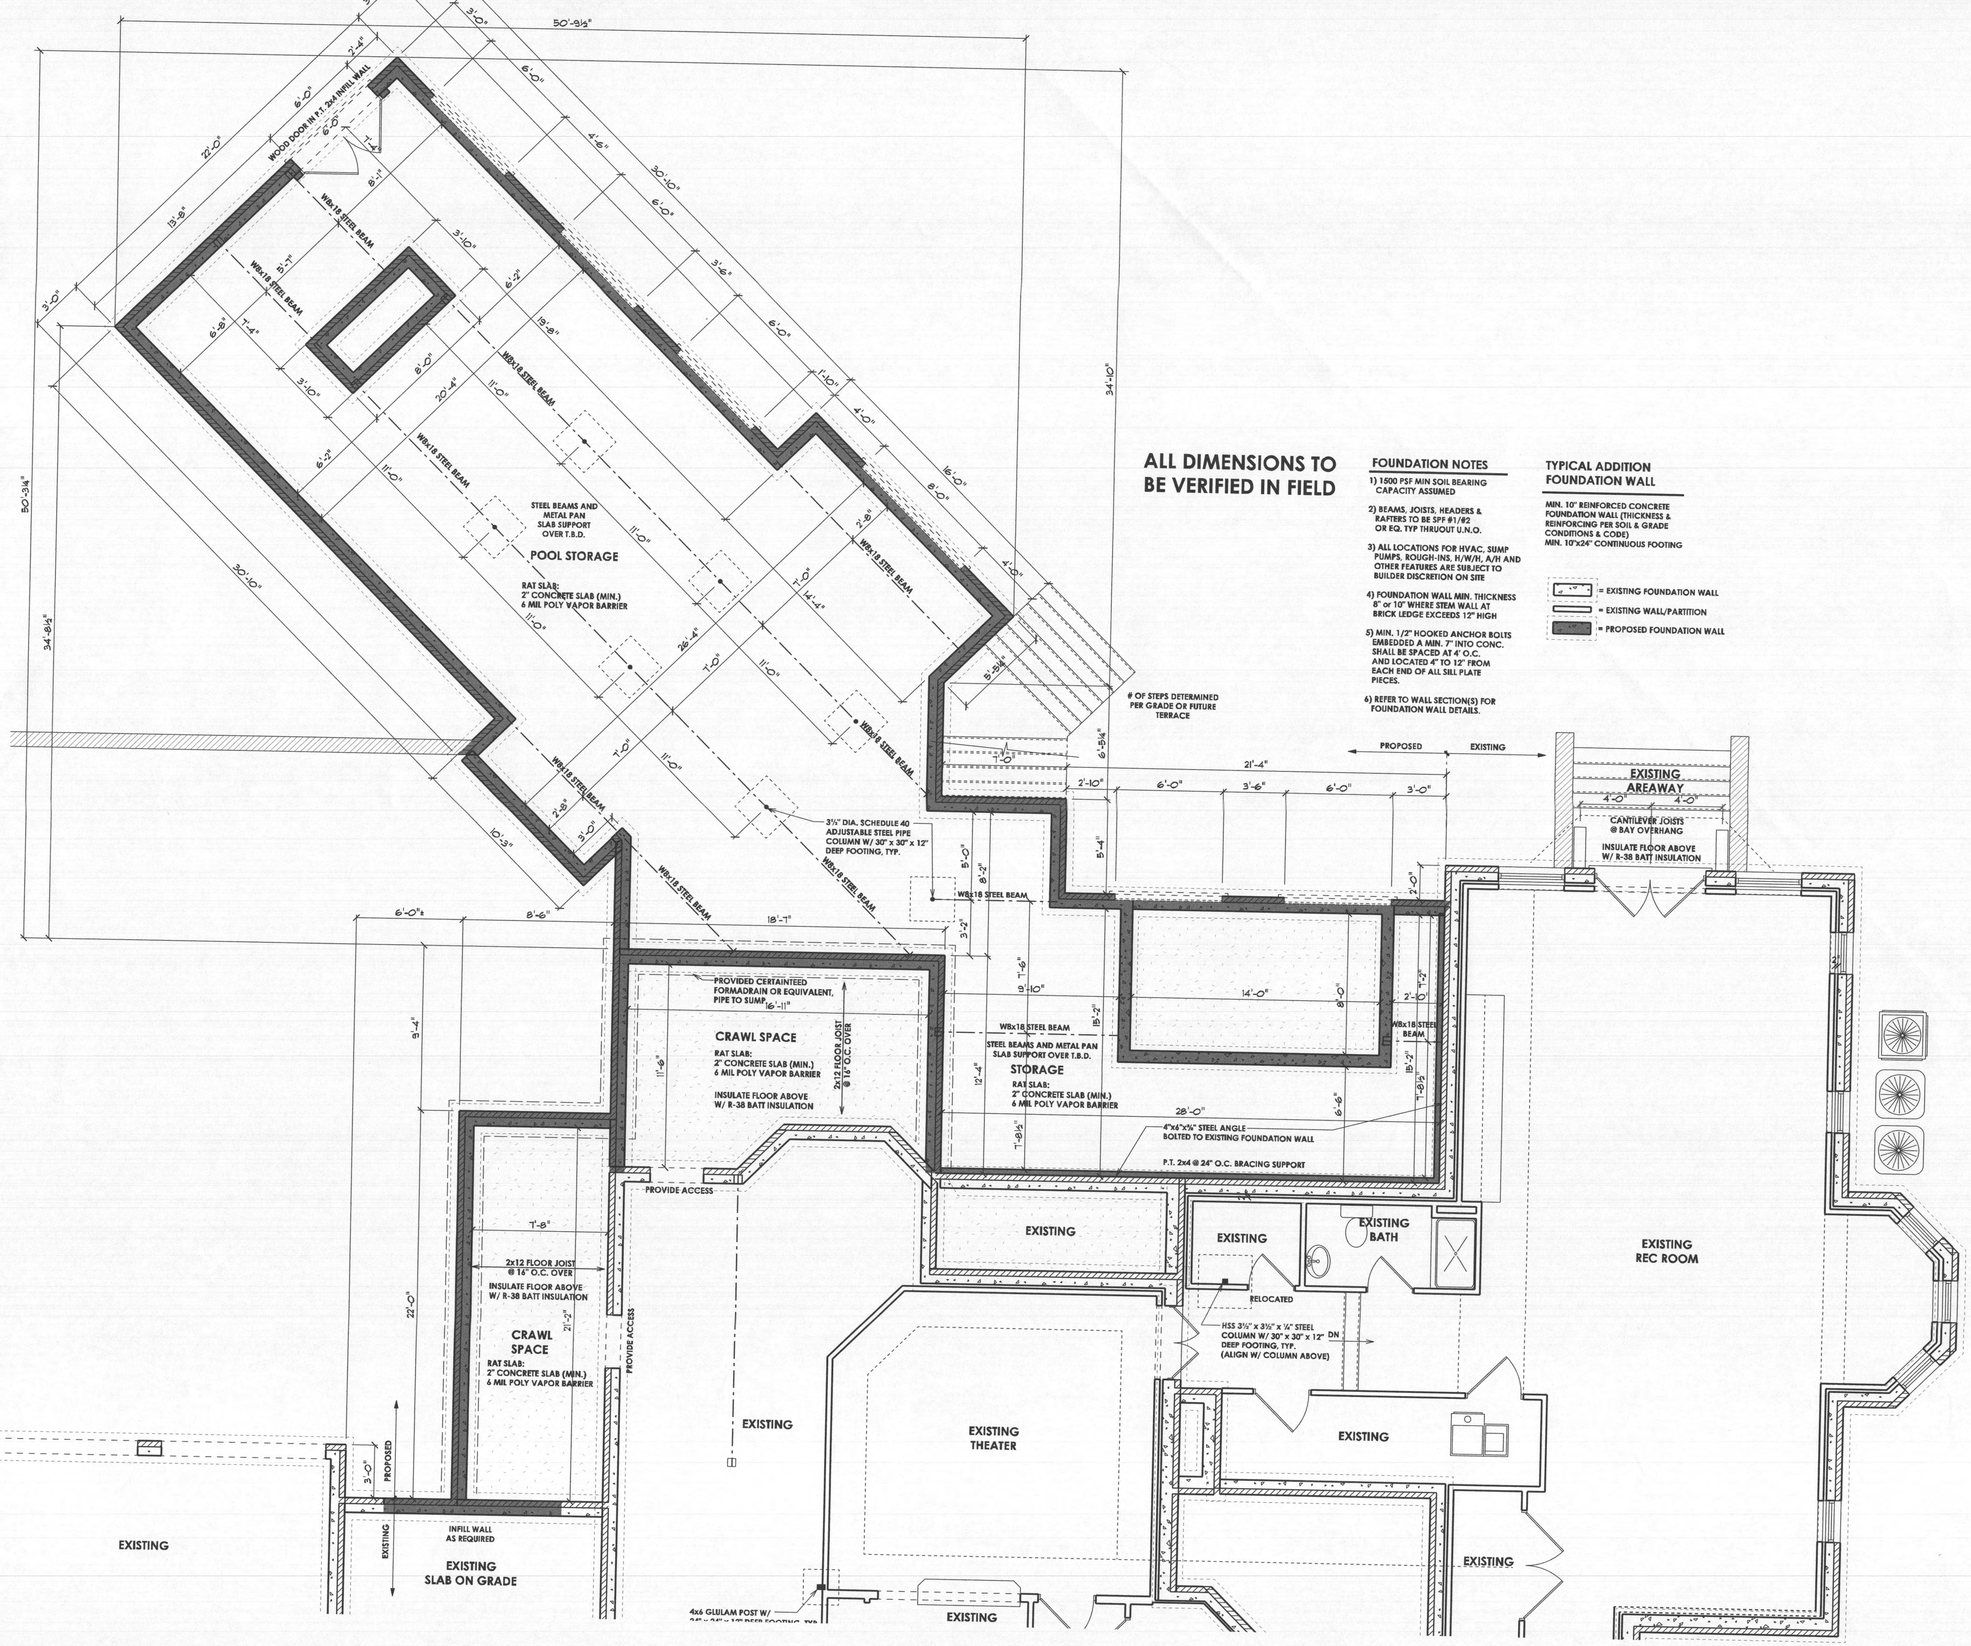

ARCHITECTURE
JONATHAN RIVERA
Every detail matters.
(443) 226-5745
JONATHANRIVERA.COM

PROFESSIONAL CERTIFICATION
I certify that these documents were prepared or approved by me, and that I am a duly licensed professional architect under the laws of the State of Maryland.
License Number #14678
Expiration Date: 6/30/2024

WARNING:
THIS DOCUMENT IS AN INSTRUMENT OF PROFESSIONAL SERVICE PREPARED BY JONATHAN RIVERA ARCHITECT. ALTERATION OF THIS DOCUMENT BY ANY PARTY OTHER THAN JONATHAN RIVERA ARCHITECT IS A VIOLATION OF LAW THAT WILL BE PROSECUTED TO THE FULLEST EXTENT.
Copyright © 2009
Jonathan Rivera Architect
All Rights Reserved

PROPOSED ADDITION

BLAKE RESIDENCE

13338 Pipes Lane,
Sykesville, Maryland 21784

ARCHITECT
Jonathan Rivera AIA, NCARB
Howard County, Maryland

443.226.5745
jrivera@jonathanrivera.com

BUILDER
McWhorter Construction
2900 Daisy Road
Woodbine, Maryland

(410) 984-5813
ryan@mcwhorterconstruction.net

Professional Certification
I hereby certify that these documents were prepared and approved by me, & that I am a duly licensed professional Engineer under the laws of the state of Maryland
License #7517 Expiration Date 12/03/2024

STATE OF MARYLAND · JOHN L. ALMEIDA · No. 7517 · PROFESSIONAL ENGINEER

ISSUE DATE

1	5-01-23	PERMIT SET

SCALE: 1/4" = 1'-0"

FOUNDATION

2.01

PRINT DATE :
Wednesday, May 31, 2023