


SOILS LEGEND

SOIL	NAME	CLASS	"K" VALUE
GgB	Glenelg loam, 3 to 8 percent slopes	B	.37
GgC	Glenelg loam, 8 to 15 percent slopes	B	.43
MaC	Manor loam, 0 to 15 percent slopes	B	.32
MaD	Manor loam, 15 to 25 percent slopes	B	.32

LEGEND


- EXISTING 2' CONTOURS
- - - EXISTING 10' CONTOURS
- - - EXISTING TREE LINE
- - - SOIL LINES AND TYPES
- DENOTES EXISTING WELL
- DENOTES PASSED PERC
- DENOTES PROPOSED HOUSE
- DENOTES 1500 Sq.Ft. ALTERNATE WELL SITE

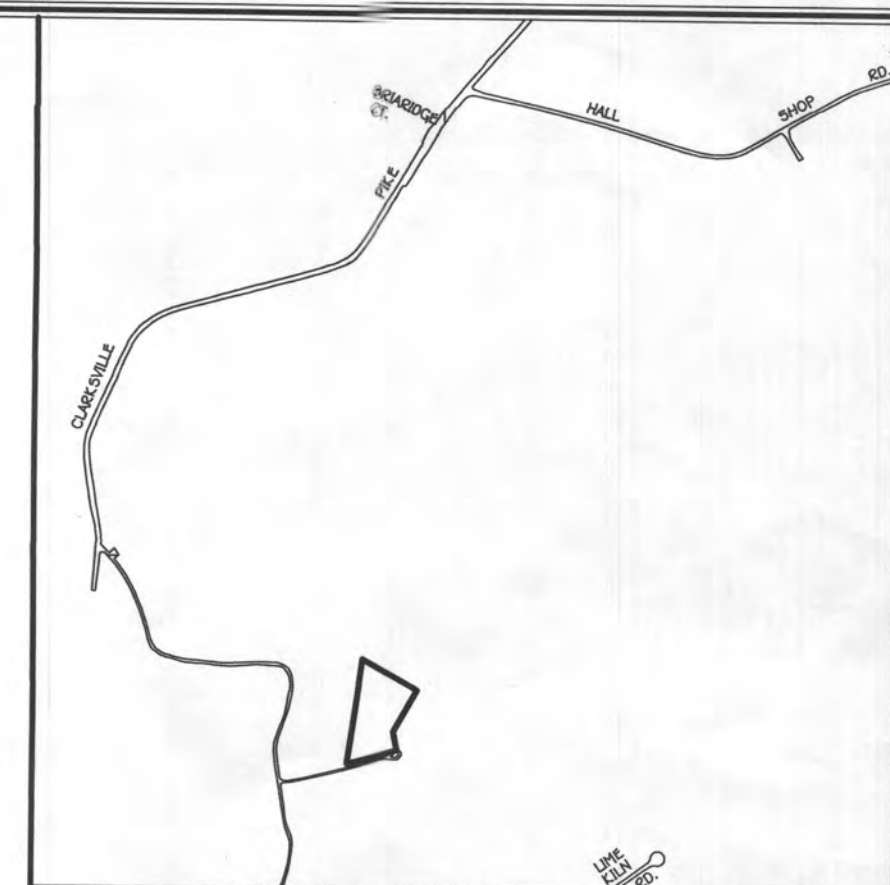

VICINITY MAP
SCALE: 1" = 1200'

GENERAL NOTES:

- THIS AREA DESIGNATES A PRIVATE SEWAGE DISPOSAL AREA OF AT LEAST 10,000 SQUARE FEET AS REQUIRED BY THE MARYLAND STATE DEPARTMENT OF THE ENVIRONMENT FOR INDIVIDUAL SEWERAGE DISPOSAL IMPROVEMENTS OF ANY NATURE IN THIS AREA ARE RESTRICTED UNTIL PUBLIC SEWERAGE IS AVAILABLE. THESE EASEMENTS SHALL BECOME NULL AND VOID UPON CONNECTION TO A PUBLIC SEWAGE DISPOSAL AREA. THE COUNTY HEALTH OFFICER SHALL HAVE THE AUTHORITY TO GRANT ADJUSTMENTS TO THE PRIVATE SEWAGE DISPOSAL AREA. RECORDATION OF A MODIFIED SEWERAGE EASEMENT SHALL NOT BE NECESSARY.
- ADJUSTMENTS TO SEWAGE DISPOSAL AREA IS NOT PERMITTED WITHOUT ADDITIONAL TESTING.
- THE LOT SHOWN HEREON COMPLIES WITH THE MINIMUM OWNERSHIP WIDTH AND LOT AREA AS REQUIRED BY THE MARYLAND STATE DEPARTMENT OF THE ENVIRONMENT.
- ALL WELLS AND SEPTIC SYSTEMS WITHIN 100' OF THE PROPERTY BOUNDARIES AND ALL EXISTING OR PROPOSED WELLS LESS THAN 200' DOWN/GRADIENT OF A SEPTIC SYSTEM AND/OR SEPTIC EASEMENT.
- HOUSE SITE SHOWN COMPLY WITH MINIMUM BUILDING RESTRICTION REGULATIONS.
- WELL SHALL BE DRILLED PRIOR TO BUILDING PERMIT.
- TOPOGRAPHY SHOWN IS FROM HOWARD COUNTY G5 TOPOGRAPHY AT 2' CONTOUR INTERVAL. FIELD RUN TOPO WILL BE DONE AT TIME OF THE SEPTIC INSTALL PLAN.
- BOUNDARY OUTLINE BASED ON AVAILABLE DEED OF RECORD WITHOUT THE THE BENEFIT OF A FIELD SURVEY AT THIS TIME.
- ANY CHANGES TO A PRIVATE SEWAGE DISPOSAL AREA SHALL REQUIRE A REVISED PERC CERTIFICATION PLAN.
- DEED REFERENCE LIBER 8303 FOLIO 191.

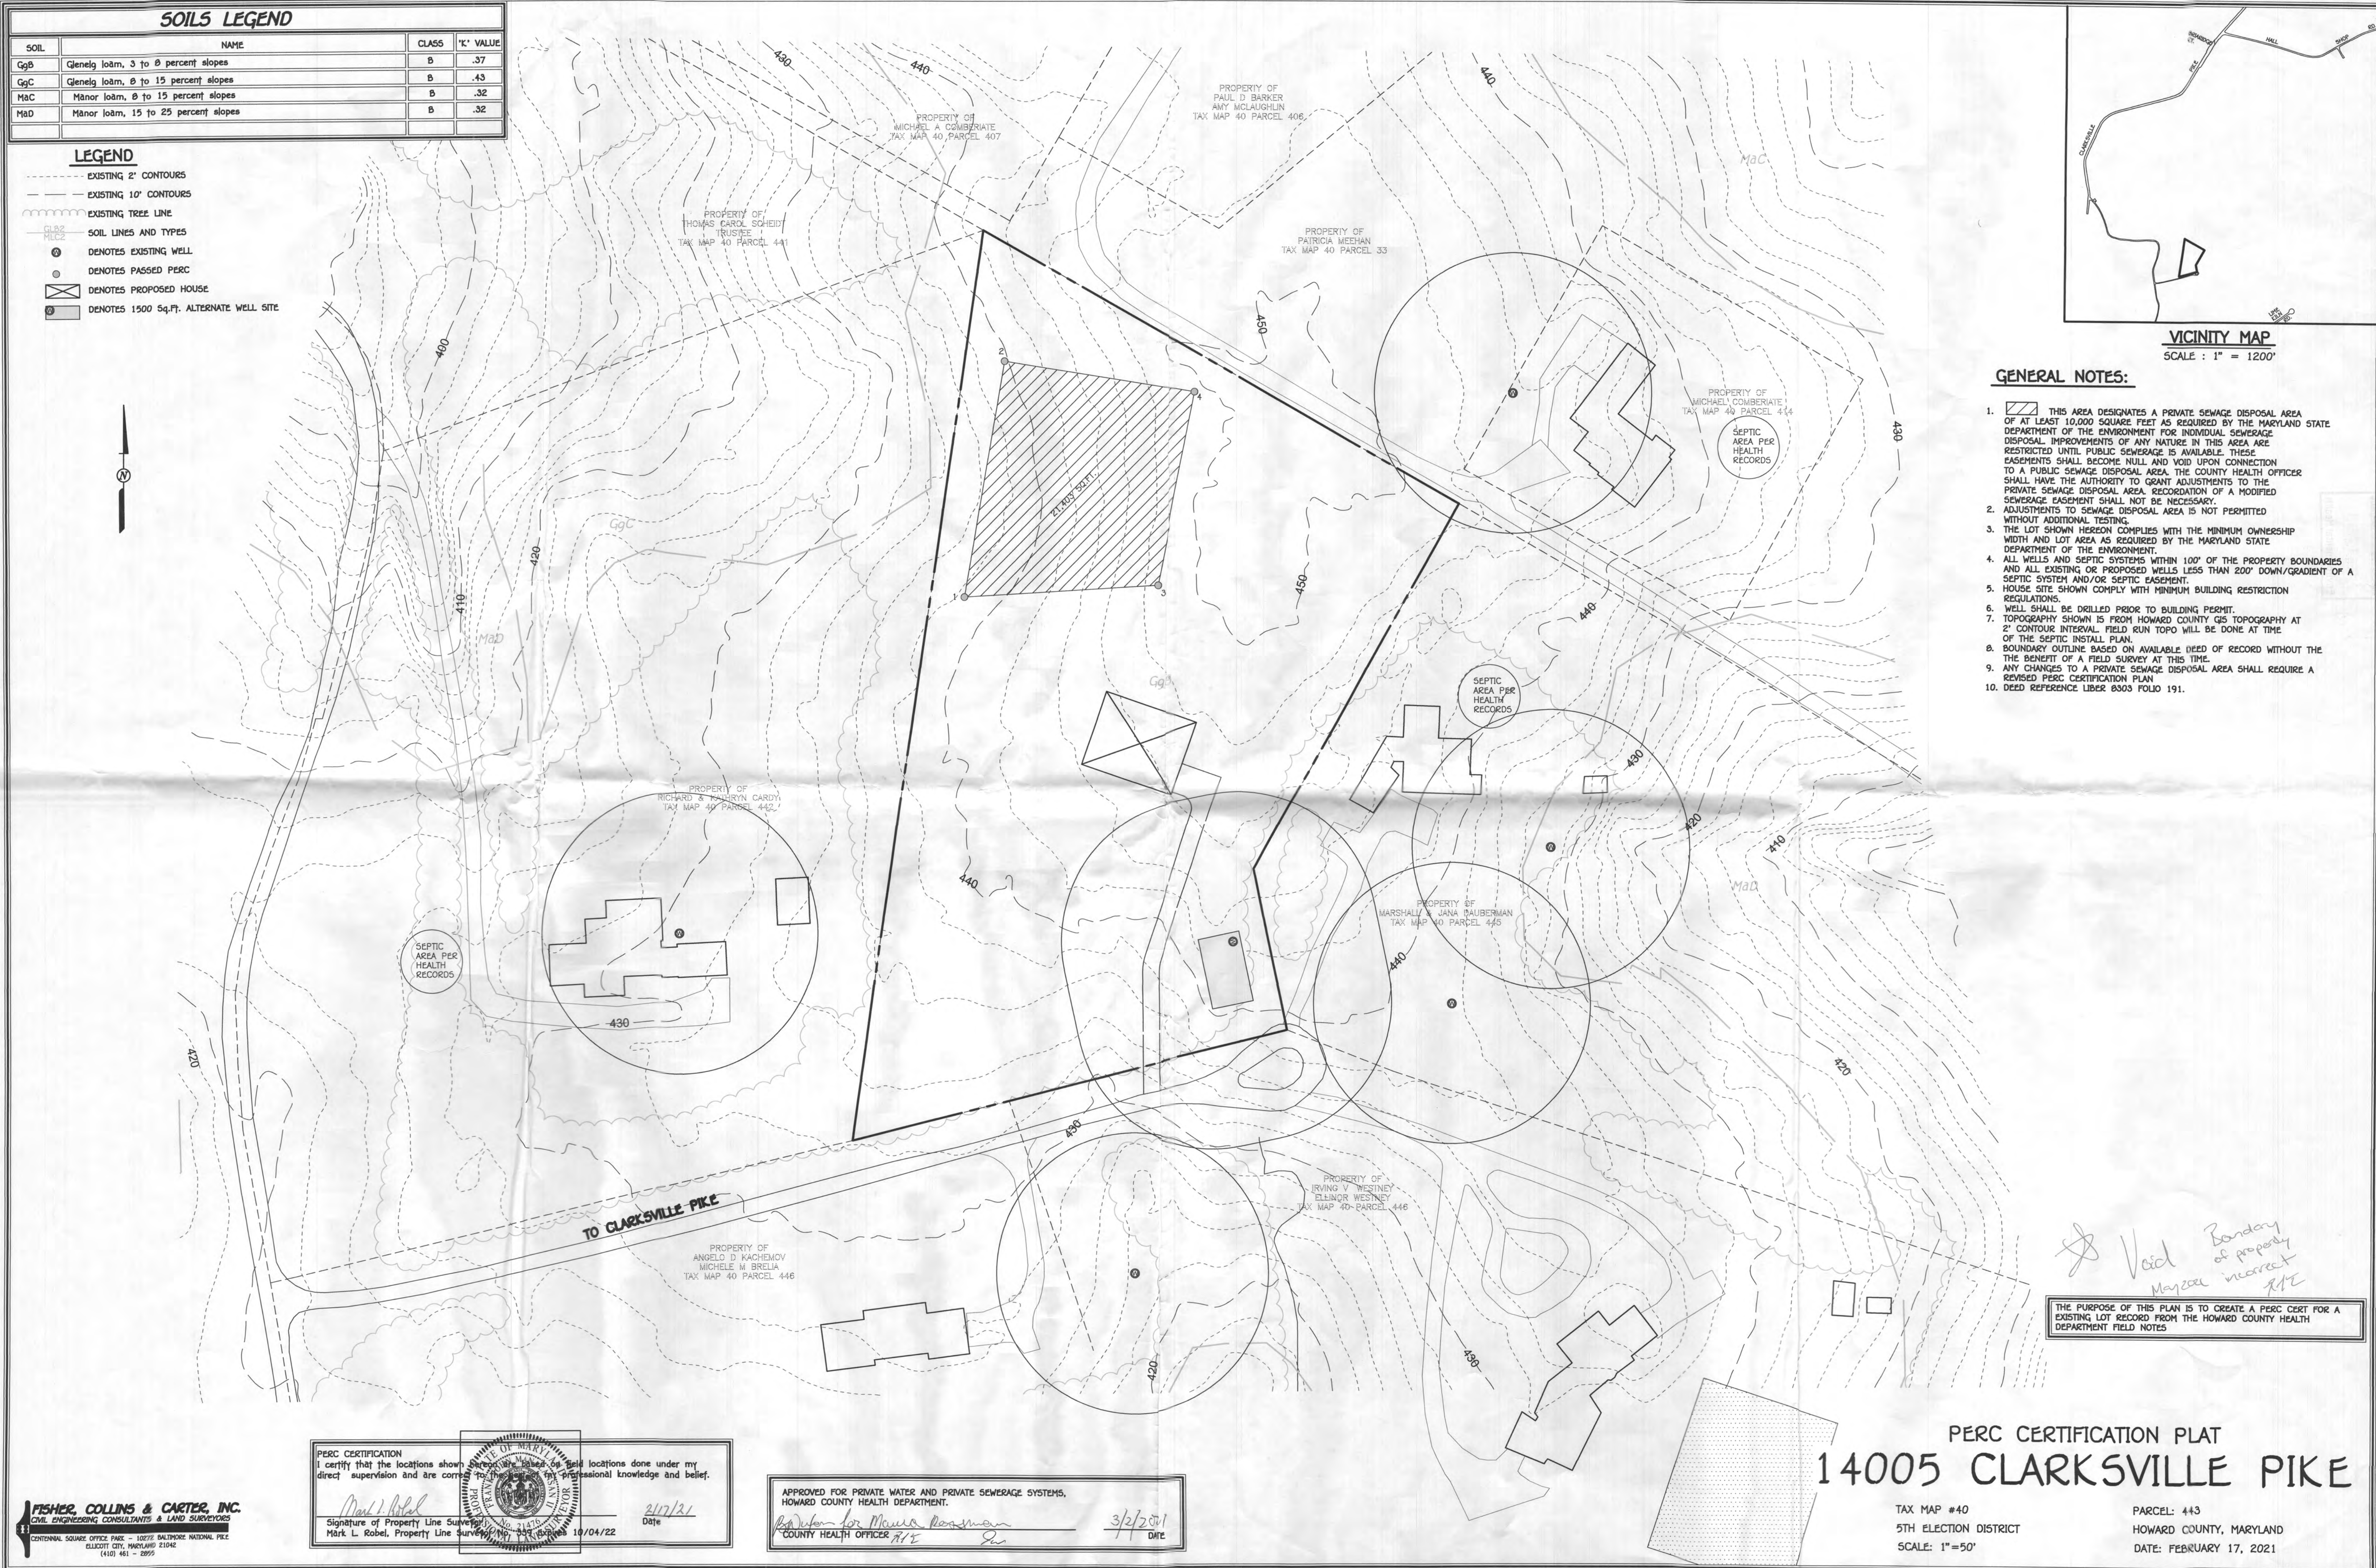

Verd Boundary of property incorrect 7/12

THE PURPOSE OF THIS PLAN IS TO CREATE A PERC CERT FOR A EXISTING LOT RECORD FROM THE HOWARD COUNTY HEALTH DEPARTMENT FIELD NOTES

PERC CERTIFICATION PLAT 14005 CLARKSVILLE PIKE

TAX MAP #40
5TH ELECTION DISTRICT
SCALE: 1"=50'

PARCEL: 443
HOWARD COUNTY, MARYLAND
DATE: FEBRUARY 17, 2021

PERC CERTIFICATION
I certify that the locations shown hereon are based on field locations done under my direct supervision and are correct to the best of my professional knowledge and belief.

Signature of Property Line Surveyor: *Mark L. Robel*
Mark L. Robel, Property Line Surveyor, No. 21475, Expires 10/04/22

Date: *2/17/21*

APPROVED FOR PRIVATE WATER AND PRIVATE SEWERAGE SYSTEMS,
HOWARD COUNTY HEALTH DEPARTMENT.

Signature for: *Mark L. Robel*
COUNTY HEALTH OFFICER *ATE*


Date: *3/2/2021*

SOILS LEGEND

SOIL	NAME	CLASS	'K' VALUE
GgB	Glenelg loam, 3 to 8 percent slopes	B	.37
GgC	Glenelg loam, 8 to 15 percent slopes	B	.43
MaC	Manor loam, 8 to 15 percent slopes	B	.32
MaD	Manor loam, 15 to 25 percent slopes	B	.32

LEGEND

- EXISTING 2' CONTOURS
- EXISTING 10' CONTOURS
- EXISTING TREE LINE
- SOIL LINES AND TYPES
- DENOTES EXISTING WELL
- ⊙ DENOTES PASSED PERC
- DENOTES PROPOSED HOUSE
- DENOTES 1500 SQ.FT. ALTERNATE WELL SITE
- ▨ DENOTES PREVIOUSLY APPROVED PRIVATE SEWAGE DISPOSAL AREA
- ▩ DENOTES NEW SEWAGE DISPOSAL AREA (14,940 SQ.FT.)
- ▧ DENOTES PREVIOUSLY APPROVED PRIVATE SEWAGE DISPOSAL AREA TO BE REMOVED (6,463 SQ.FT.)
- ▲ DENOTES PASSED PERC HOLES 2/28/22

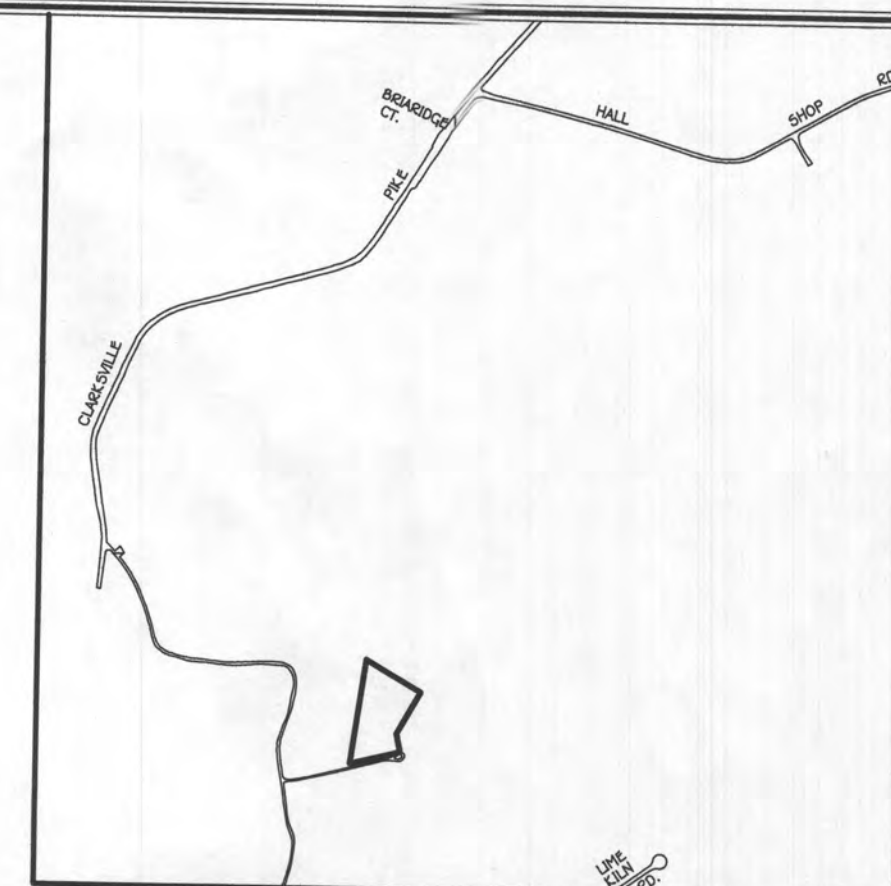

VICINITY MAP
SCALE: 1" = 1200'

GENERAL NOTES:

- THIS AREA DESIGNATES A PRIVATE SEWAGE DISPOSAL AREA OF AT LEAST 10,000 SQUARE FEET AS REQUIRED BY THE MARYLAND STATE DEPARTMENT OF THE ENVIRONMENT FOR INDIVIDUAL SEWERAGE DISPOSAL IMPROVEMENTS OF ANY NATURE IN THIS AREA ARE RESTRICTED UNTIL PUBLIC SEWERAGE IS AVAILABLE. THESE EASEMENTS SHALL BECOME NULL AND VOID UPON CONNECTION TO A PUBLIC SEWAGE DISPOSAL AREA. THE COUNTY HEALTH OFFICER SHALL HAVE THE AUTHORITY TO GRANT ADJUSTMENTS TO THE PRIVATE SEWAGE DISPOSAL AREA. RECONSTRUCTION OF A MODIFIED SEWERAGE EASEMENT SHALL NOT BE NECESSARY.
- ADJUSTMENTS TO SEWAGE DISPOSAL AREA IS NOT PERMITTED WITHOUT ADDITIONAL TESTING.
- THE LOT SHOWN HEREON COMPLIES WITH THE MINIMUM OWNERSHIP WIDTH AND LOT AREA AS REQUIRED BY THE MARYLAND STATE DEPARTMENT OF THE ENVIRONMENT.
- ALL WELLS AND SEPTIC SYSTEMS WITHIN 100' OF THE PROPERTY BOUNDARIES AND ALL EXISTING OR PROPOSED WELLS LESS THAN 200' DOWN/GRADIENT OF A SEPTIC SYSTEM AND/OR SEPTIC EASEMENT.
- HOUSE SITE SHOWN COMPLY WITH MINIMUM BUILDING RESTRICTION REGULATIONS.
- WELL SHALL BE DRILLED PRIOR TO BUILDING PERMIT.
- TOPOGRAPHY SHOWN IS FROM HOWARD COUNTY GIS TOPOGRAPHY AT 2' CONTOUR INTERVAL AND HAS BEEN FIELD VERIFIED BY FISHER, COLLINS AND CARTER, INC.
- BOUNDARY OUTLINE BASED ON AVAILABLE DEED OF RECORD WITHOUT THE BENEFIT OF A FIELD SURVEY AT THIS TIME.
- ANY CHANGES TO A PRIVATE SEWAGE DISPOSAL AREA SHALL REQUIRE A REVISED PERC CERTIFICATION PLAN
- DEED REFERENCE LIBER 20642 FOLIO 270.



THE PURPOSE OF THIS PLAN IS TO REVISE THE APPROVED PERC AREA.

PERC CERTIFICATION
I certify that the locations shown hereon are based on field locations done under my direct supervision and are correct to the best of my professional knowledge and belief.
Frank J. Mandelbaum II
Signature of Professional Land Surveyor
Frank J. Mandelbaum II, Professional Land Surveyor No. 21476 Expires 07/14/23
3/18/22
Date

APPROVED FOR PRIVATE WATER AND PRIVATE SEWERAGE SYSTEMS,
HOWARD COUNTY HEALTH DEPARTMENT.
John J. O'Connor
Signature of County Health Officer
John J. O'Connor, County Health Officer
3/20/22
DATE

PERC RECERTIFICATION PLAT
14005 CLARKSVILLE PIKE

TAX MAP #40
5TH ELECTION DISTRICT
SCALE: 1"=50'
PARCEL: 443
HOWARD COUNTY, MARYLAND
DATE: MARCH 18, 2022


FISHER, COLLINS & CARTER, INC.
CIVIL ENGINEERING CONSULTANTS & LAND SURVEYORS
CENTENNIAL SQUARE, OFFICE PARK - 10270 BALTIMORE NATIONAL PIKE
ELICOTT CITY, MARYLAND 21042
(410) 461-2899

SOILS LEGEND

SOIL	NAME	CLASS	'K' VALUE
GgB	Glenelg loam, 3 to 6 percent slopes	B	.37
GgC	Glenelg loam, 6 to 15 percent slopes	B	.43
MaC	Manor loam, 0 to 15 percent slopes	B	.32
MaD	Manor loam, 15 to 25 percent slopes	B	.32

LEGEND


- EXISTING 2' CONTOURS
- EXISTING 10' CONTOURS
- EXISTING TREE LINE
- SOIL LINES AND TYPES
- DENOTES EXISTING WELL
- DENOTES PASSED PERC
- DENOTES PROPOSED HOUSE
- DENOTES 1500 Sq.Ft. ALTERNATE WELL SITE
- DENOTES PREVIOUSLY APPROVED PRIVATE SEWAGE DISPOSAL AREA
- DENOTES NEW SEWAGE DISPOSAL AREA (14,940 SQ.FT.)
- DENOTES PREVIOUSLY APPROVED PRIVATE SEWAGE DISPOSAL AREA TO BE REMOVED (6,453 SQ.FT.)
- DENOTES PASSED PERC HOLES 2/28/22

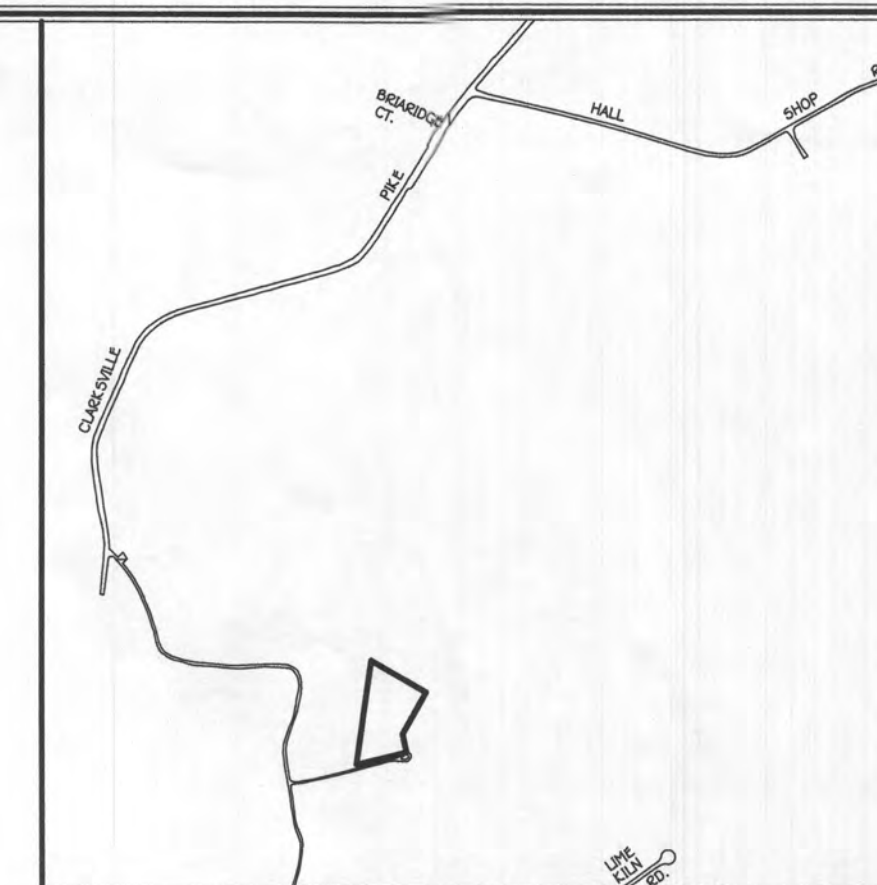

VICINITY MAP
SCALE: 1" = 1200'

GENERAL NOTES:

- THIS AREA DESIGNATES A PRIVATE SEWAGE DISPOSAL AREA OF AT LEAST 10,000 SQUARE FEET AS REQUIRED BY THE MARYLAND STATE DEPARTMENT OF THE ENVIRONMENT FOR INDIVIDUAL SEWAGE DISPOSAL. IMPROVEMENTS OF ANY NATURE IN THIS AREA ARE RESTRICTED UNTIL PUBLIC SEWAGE IS AVAILABLE. THESE EASEMENTS SHALL BECOME NULL AND VOID UPON CONNECTION TO A PUBLIC SEWAGE DISPOSAL AREA. THE COUNTY HEALTH OFFICER SHALL HAVE THE AUTHORITY TO GRANT ADJUSTMENTS TO THE PRIVATE SEWAGE DISPOSAL AREA. RECONSTRUCTION OF A MODIFIED SEWAGE EASEMENT SHALL NOT BE NECESSARY.
- ADJUSTMENTS TO SEWAGE DISPOSAL AREA IS NOT PERMITTED WITHOUT ADDITIONAL TESTING.
- THE LOT SHOWN HEREON COMPLIES WITH THE MINIMUM OWNERSHIP WIDTH AND LOT AREA AS REQUIRED BY THE MARYLAND STATE DEPARTMENT OF THE ENVIRONMENT.
- ALL WELLS AND SEPTIC SYSTEMS WITHIN 100' OF THE PROPERTY BOUNDARIES AND ALL EXISTING OR PROPOSED WELLS LESS THAN 200' DOWN/GRADIENT OF A SEPTIC SYSTEM AND/OR SEPTIC EASEMENT.
- HOUSE SITE SHOWN COMPLY WITH MINIMUM BUILDING RESTRICTION REGULATIONS.
- WELL SHALL BE DRILLED PRIOR TO BUILDING PERMIT.
- TOPOGRAPHY SHOWN IS FROM HOWARD COUNTY GIS TOPOGRAPHY AT 2' CONTOUR INTERVAL AND HAS BEEN FIELD VERIFIED BY FISHER, COLLINS AND CARTER, INC.
- BOUNDARY OUTLINE BASED ON AVAILABLE DEED OF RECORD WITHOUT THE BENEFIT OF A FIELD SURVEY AT THIS TIME.
- ANY CHANGES TO A PRIVATE SEWAGE DISPOSAL AREA SHALL REQUIRE A REVISED PERC CERTIFICATION PLAN.
- DEED REFERENCE LIBER 20642 FOLIO 270.

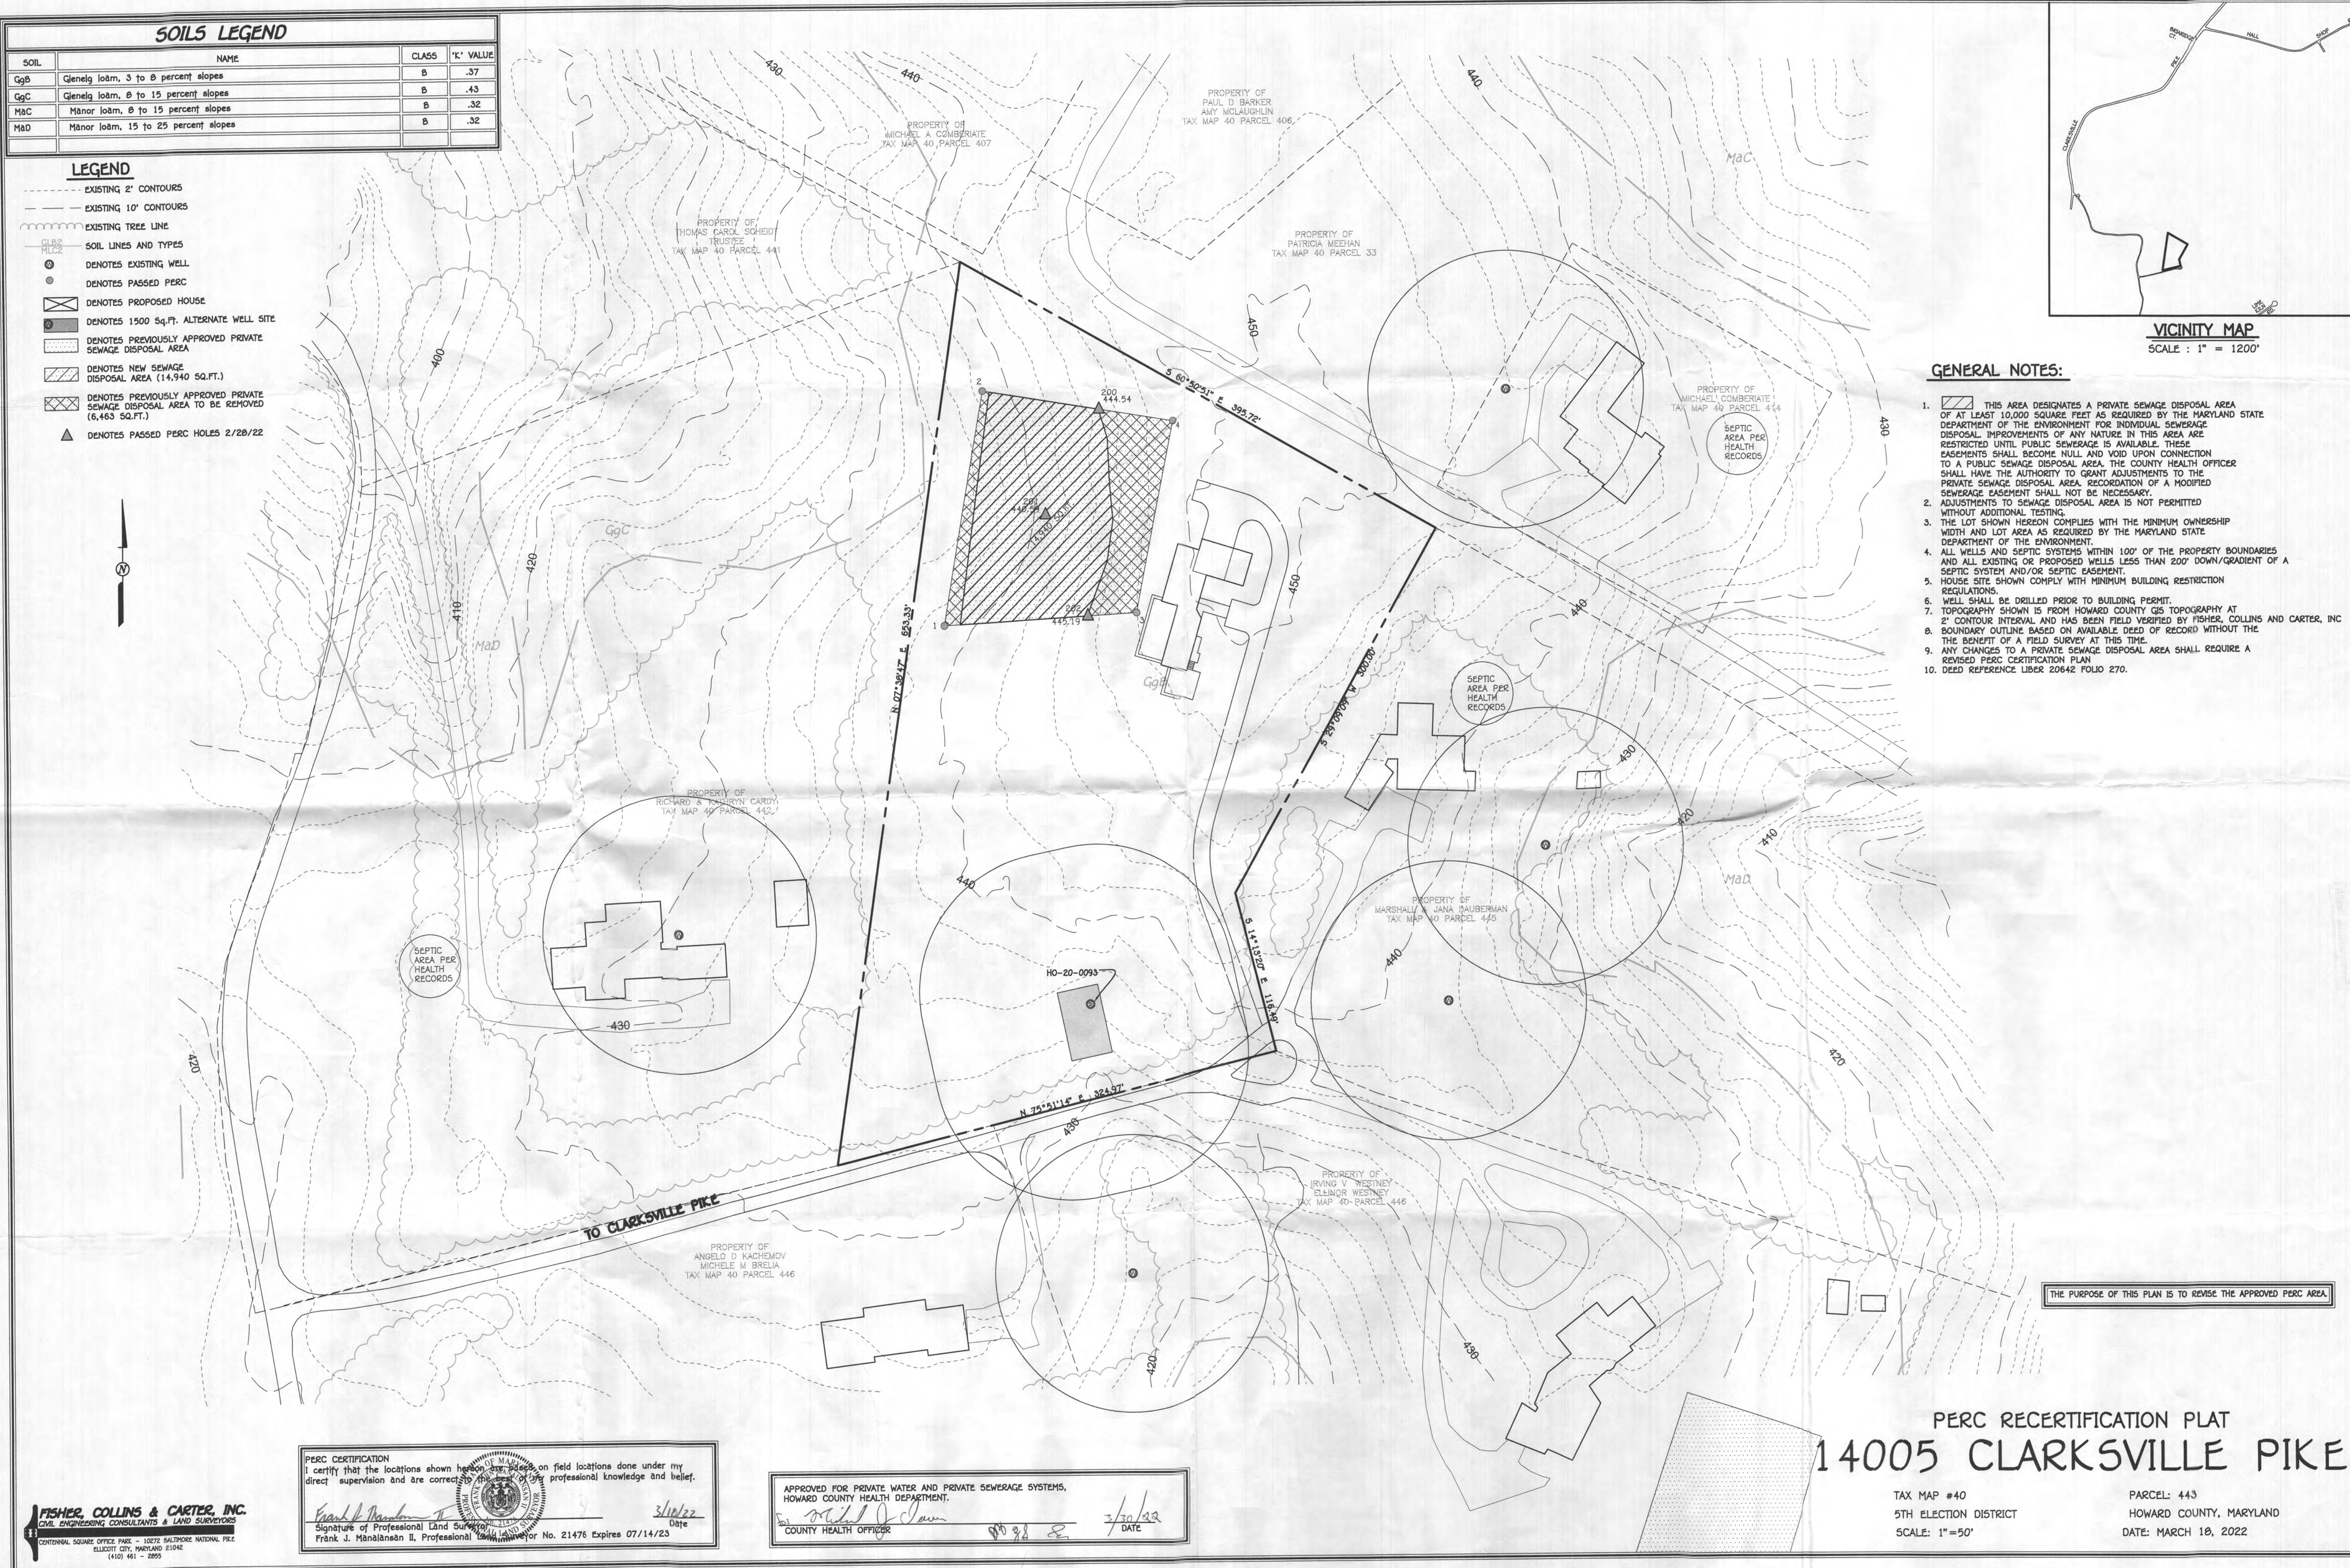

PERC CERTIFICATION
I certify that the locations shown hereon are based on field locations done under my direct supervision and are correct to the best of my professional knowledge and belief.

Signature of Professional Land Surveyor
Frank J. Manalansan II, Professional Land Surveyor No. 21476 Expires 07/14/23

3/16/22
Date

APPROVED FOR PRIVATE WATER AND PRIVATE SEWAGE SYSTEMS,
HOWARD COUNTY HEALTH DEPARTMENT.

Signature of County Health Officer
DATE 3/30/22

PERC RECERTIFICATION PLAT 14005 CLARKSVILLE PIKE

TAX MAP #40
5TH ELECTION DISTRICT
SCALE: 1"=50'

PARCEL: 443
HOWARD COUNTY, MARYLAND
DATE: MARCH 18, 2022

THE PURPOSE OF THIS PLAN IS TO REVISE THE APPROVED PERC AREA.


FISHER, COLLINS & CARTER, INC.
CIVIL ENGINEERING CONSULTANTS & LAND SURVEYORS
CONTINENTAL SQUARE OFFICE PARK - 10272 BALTIMORE NATIONAL PIKE
ELLSWORTH CITY, MARYLAND 21042
(410) 461-2299

SOILS LEGEND

SOIL	NAME	CLASS	'K' VALUE
GgB	Glenelg loam, 3 to 8 percent slopes	B	.37
GgC	Glenelg loam, 8 to 15 percent slopes	B	.43
MaC	Manor loam, 8 to 15 percent slopes	B	.32
MaD	Manor loam, 15 to 25 percent slopes	B	.32

LEGEND

- EXISTING 2' CONTOURS
- EXISTING 10' CONTOURS
- - - EXISTING TREE LINE
- GLBZ
MLCZ
- SOIL LINES AND TYPES
- DENOTES EXISTING WELL
- DENOTES PASSED PERC
- DENOTES PROPOSED HOUSE
- DENOTES 1500 Sq.Ft. ALTERNATE WELL SITE

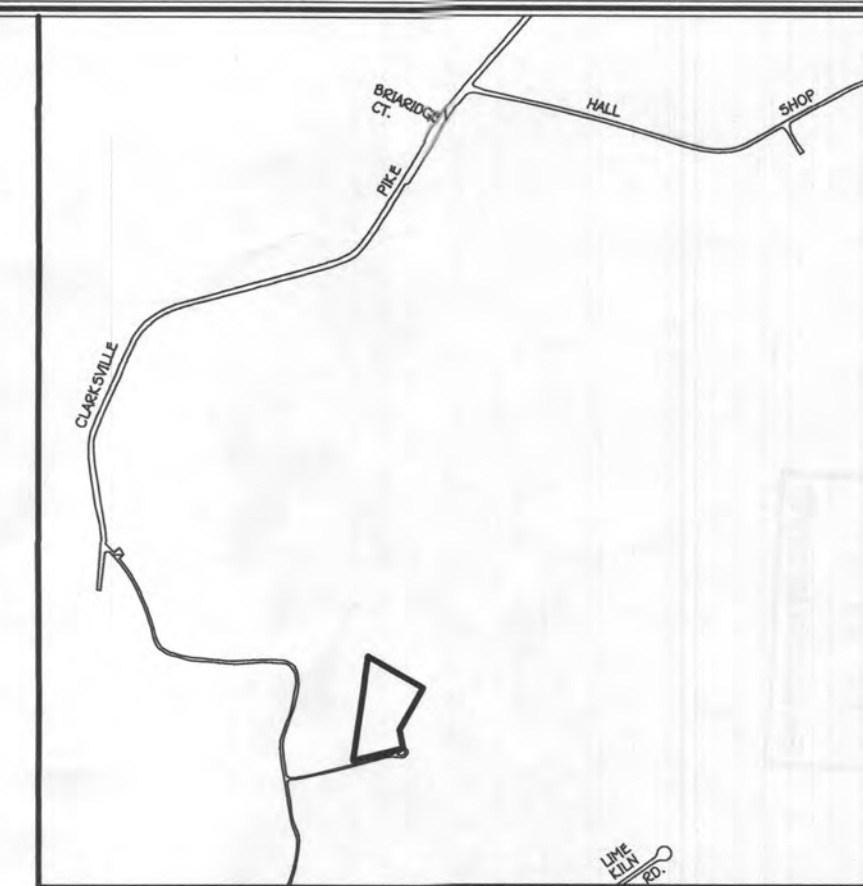

VICINITY MAP
SCALE : 1" = 1200'

GENERAL NOTES:

- THIS AREA DESIGNATES A PRIVATE SEWAGE DISPOSAL AREA OF AT LEAST 10,000 SQUARE FEET AS REQUIRED BY THE MARYLAND STATE DEPARTMENT OF THE ENVIRONMENT FOR INDIVIDUAL SEWERAGE DISPOSAL IMPROVEMENTS OF ANY NATURE IN THIS AREA ARE RESTRICTED UNTIL PUBLIC SEWERAGE IS AVAILABLE. THESE EASEMENTS SHALL BECOME NULL AND VOID UPON CONNECTION TO A PUBLIC SEWAGE DISPOSAL AREA. THE COUNTY HEALTH OFFICER SHALL HAVE THE AUTHORITY TO GRANT ADJUSTMENTS TO THE PRIVATE SEWAGE DISPOSAL AREA. RECORDATION OF A MODIFIED SEWERAGE EASEMENT SHALL NOT BE NECESSARY.
- ADJUSTMENTS TO SEWAGE DISPOSAL AREA IS NOT PERMITTED WITHOUT ADDITIONAL TESTING.
- THE LOT SHOWN HEREON COMPLIES WITH THE MINIMUM OWNERSHIP WIDTH AND LOT AREA AS REQUIRED BY THE MARYLAND STATE DEPARTMENT OF THE ENVIRONMENT.
- ALL WELLS AND SEPTIC SYSTEMS WITHIN 100' OF THE PROPERTY BOUNDARIES AND ALL EXISTING OR PROPOSED WELLS LESS THAN 200' DOWN/GRADIENT OF A SEPTIC SYSTEM AND/OR SEPTIC EASEMENT.
- HOUSE SITE SHOWN COMPLY WITH MINIMUM BUILDING RESTRICTION REGULATIONS.
- WELL SHALL BE DRILLED PRIOR TO BUILDING PERMIT.
- TOPOGRAPHY SHOWN IS FROM HOWARD COUNTY GIS TOPOGRAPHY AT 2' CONTOUR INTERVAL. FIELD RUN TOPO WILL BE DONE AT TIME OF THE SEPTIC INSTALL PLAN.
- BOUNDARY OUTLINE BASED ON AVAILABLE DEED OF RECORD WITHOUT THE THE BENEFIT OF A FIELD SURVEY AT THIS TIME.
- ANY CHANGES TO A PRIVATE SEWAGE DISPOSAL AREA SHALL REQUIRE A REVISED PERC CERTIFICATION PLAN.
- DEED REFERENCE LIBER 8505 FOLIO 191.
- AT LEAST ONE TEST HOLE MUST BE DRUG DURING THE SEWAGE DISPOSAL SYSTEM INSTALLATION PROCESS TO CONFIRM SOIL CHARACTERISTICS IF THE SOIL IS INCONSISTENT WITH THE OTHER HOLES, A REVISED SYSTEM DESIGN PLAN MAY BE NECESSARY PRIOR TO INSTALLATION.

THE PURPOSE OF THIS PLAN IS TO CORRECT A SURVEYING ERROR ON THE PREVIOUSLY APPROVED PERC CERT TO SHIFT EVERYTHING A FEW FEET AND A NEW WELL BOX LOCATION DUE TO DRY WELLS.

Superseded BY
PC Signed 3/30/22

PERC CERTIFICATION PLAT
14005 CLARKSVILLE PIKE

TAX MAP #40
5TH ELECTION DISTRICT
SCALE: 1"=50'

PARCEL: 443
HOWARD COUNTY, MARYLAND
DATE: MAY 19, 2021

PERC CERTIFICATION
I certify that the locations shown hereon are based on field locations done under my direct supervision and are correct to the best of my professional knowledge and belief.

Signature of Property Line Surveyor: *Mark L. Robel*
Mark L. Robel, Property Line Surveyor
Date: 5/19/21


10/04/22

APPROVED FOR PRIVATE WATER AND PRIVATE SEWERAGE SYSTEMS,
HOWARD COUNTY HEALTH DEPARTMENT.

Signature of County Health Officer: *[Signature]*
COUNTY HEALTH OFFICER
Date: 5/25/21

SOILS LEGEND			
SOIL	NAME	CLASS	"C" VALUE
GgB	Glenelg loam, 3 to 8 percent slopes	B	.37
GgC	Glenelg loam, 8 to 15 percent slopes	B	.43
MaC	Manor loam, 8 to 15 percent slopes	B	.32
MaD	Manor loam, 15 to 25 percent slopes	B	.32


- LEGEND**
- EXISTING 2' CONTOURS
 - EXISTING 10' CONTOURS
 - - - EXISTING TREE LINE
 - SOIL LINES AND TYPES
 - DENOTES EXISTING WELL
 - DENOTES PASSED PERC
 - ⊠ DENOTES PROPOSED HOUSE
 - DENOTES 1500 sq.ft. ALTERNATE WELL SITE

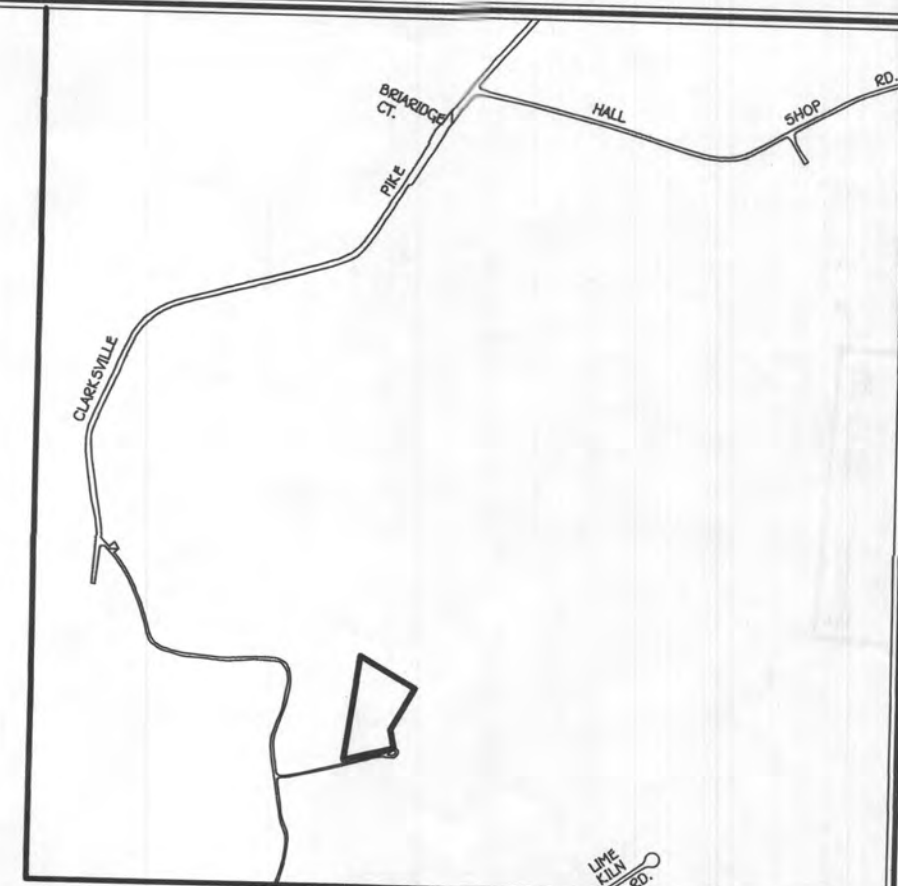

VICINITY MAP
SCALE : 1" = 1200'

GENERAL NOTES:

1. THIS AREA DESIGNATES A PRIVATE SEWAGE DISPOSAL AREA OF AT LEAST 10,000 SQUARE FEET AS REQUIRED BY THE MARYLAND STATE DEPARTMENT OF THE ENVIRONMENT FOR INDIVIDUAL SEWERAGE DISPOSAL IMPROVEMENTS OF ANY NATURE IN THIS AREA ARE RESTRICTED UNTIL PUBLIC SEWERAGE IS AVAILABLE. THESE EASEMENTS SHALL BECOME NULL AND VOID UPON CONNECTION TO A PUBLIC SEWAGE DISPOSAL AREA. THE COUNTY HEALTH OFFICER SHALL HAVE THE AUTHORITY TO GRANT ADJUSTMENTS TO THE PRIVATE SEWAGE DISPOSAL AREA. RECORDATION OF A MODIFIED SEWERAGE EASEMENT SHALL NOT BE NECESSARY.
2. ADJUSTMENTS TO SEWAGE DISPOSAL AREA IS NOT PERMITTED WITHOUT ADDITIONAL TESTING.
3. THE LOT SHOWN HEREON COMPLIES WITH THE MINIMUM OWNERSHIP WIDTH AND LOT AREA AS REQUIRED BY THE MARYLAND STATE DEPARTMENT OF THE ENVIRONMENT.
4. ALL WELLS AND SEPTIC SYSTEMS WITHIN 100' OF THE PROPERTY BOUNDARIES AND ALL EXISTING OR PROPOSED WELLS LESS THAN 200' DOWN/GRADIENT OF A SEPTIC SYSTEM AND/OR SEPTIC EASEMENT.
5. HOUSE SITE SHOWN COMPLY WITH MINIMUM BUILDING RESTRICTION REGULATIONS.
6. WELL SHALL BE DRILLED PRIOR TO BUILDING PERMIT.
7. TOPOGRAPHY SHOWN IS FROM HOWARD COUNTY GIS TOPOGRAPHY AT 2' CONTOUR INTERVAL. FIELD RUN TOPO WILL BE DONE AT TIME OF THE SEPTIC INSTALL PLAN.
8. BOUNDARY OUTLINE BASED ON AVAILABLE DEED OF RECORD WITHOUT THE THE BENEFIT OF A FIELD SURVEY AT THIS TIME.
9. ANY CHANGES TO A PRIVATE SEWAGE DISPOSAL AREA SHALL REQUIRE A REVISED PERC CERTIFICATION PLAN.
10. DEED REFERENCE LIBER 0303 FOLIO 191.
11. AT LEAST ONE TEST HOLE MUST BE DUG DURING THE SEWAGE DISPOSAL SYSTEM INSTALLATION PROCESS TO CONFIRM SOIL CHARACTERISTICS IF THE SOIL IS INCONSISTENT WITH THE OTHER HOLES, A REVISED SYSTEM DESIGN PLAN MAY BE NECESSARY PRIOR TO INSTALLATION.

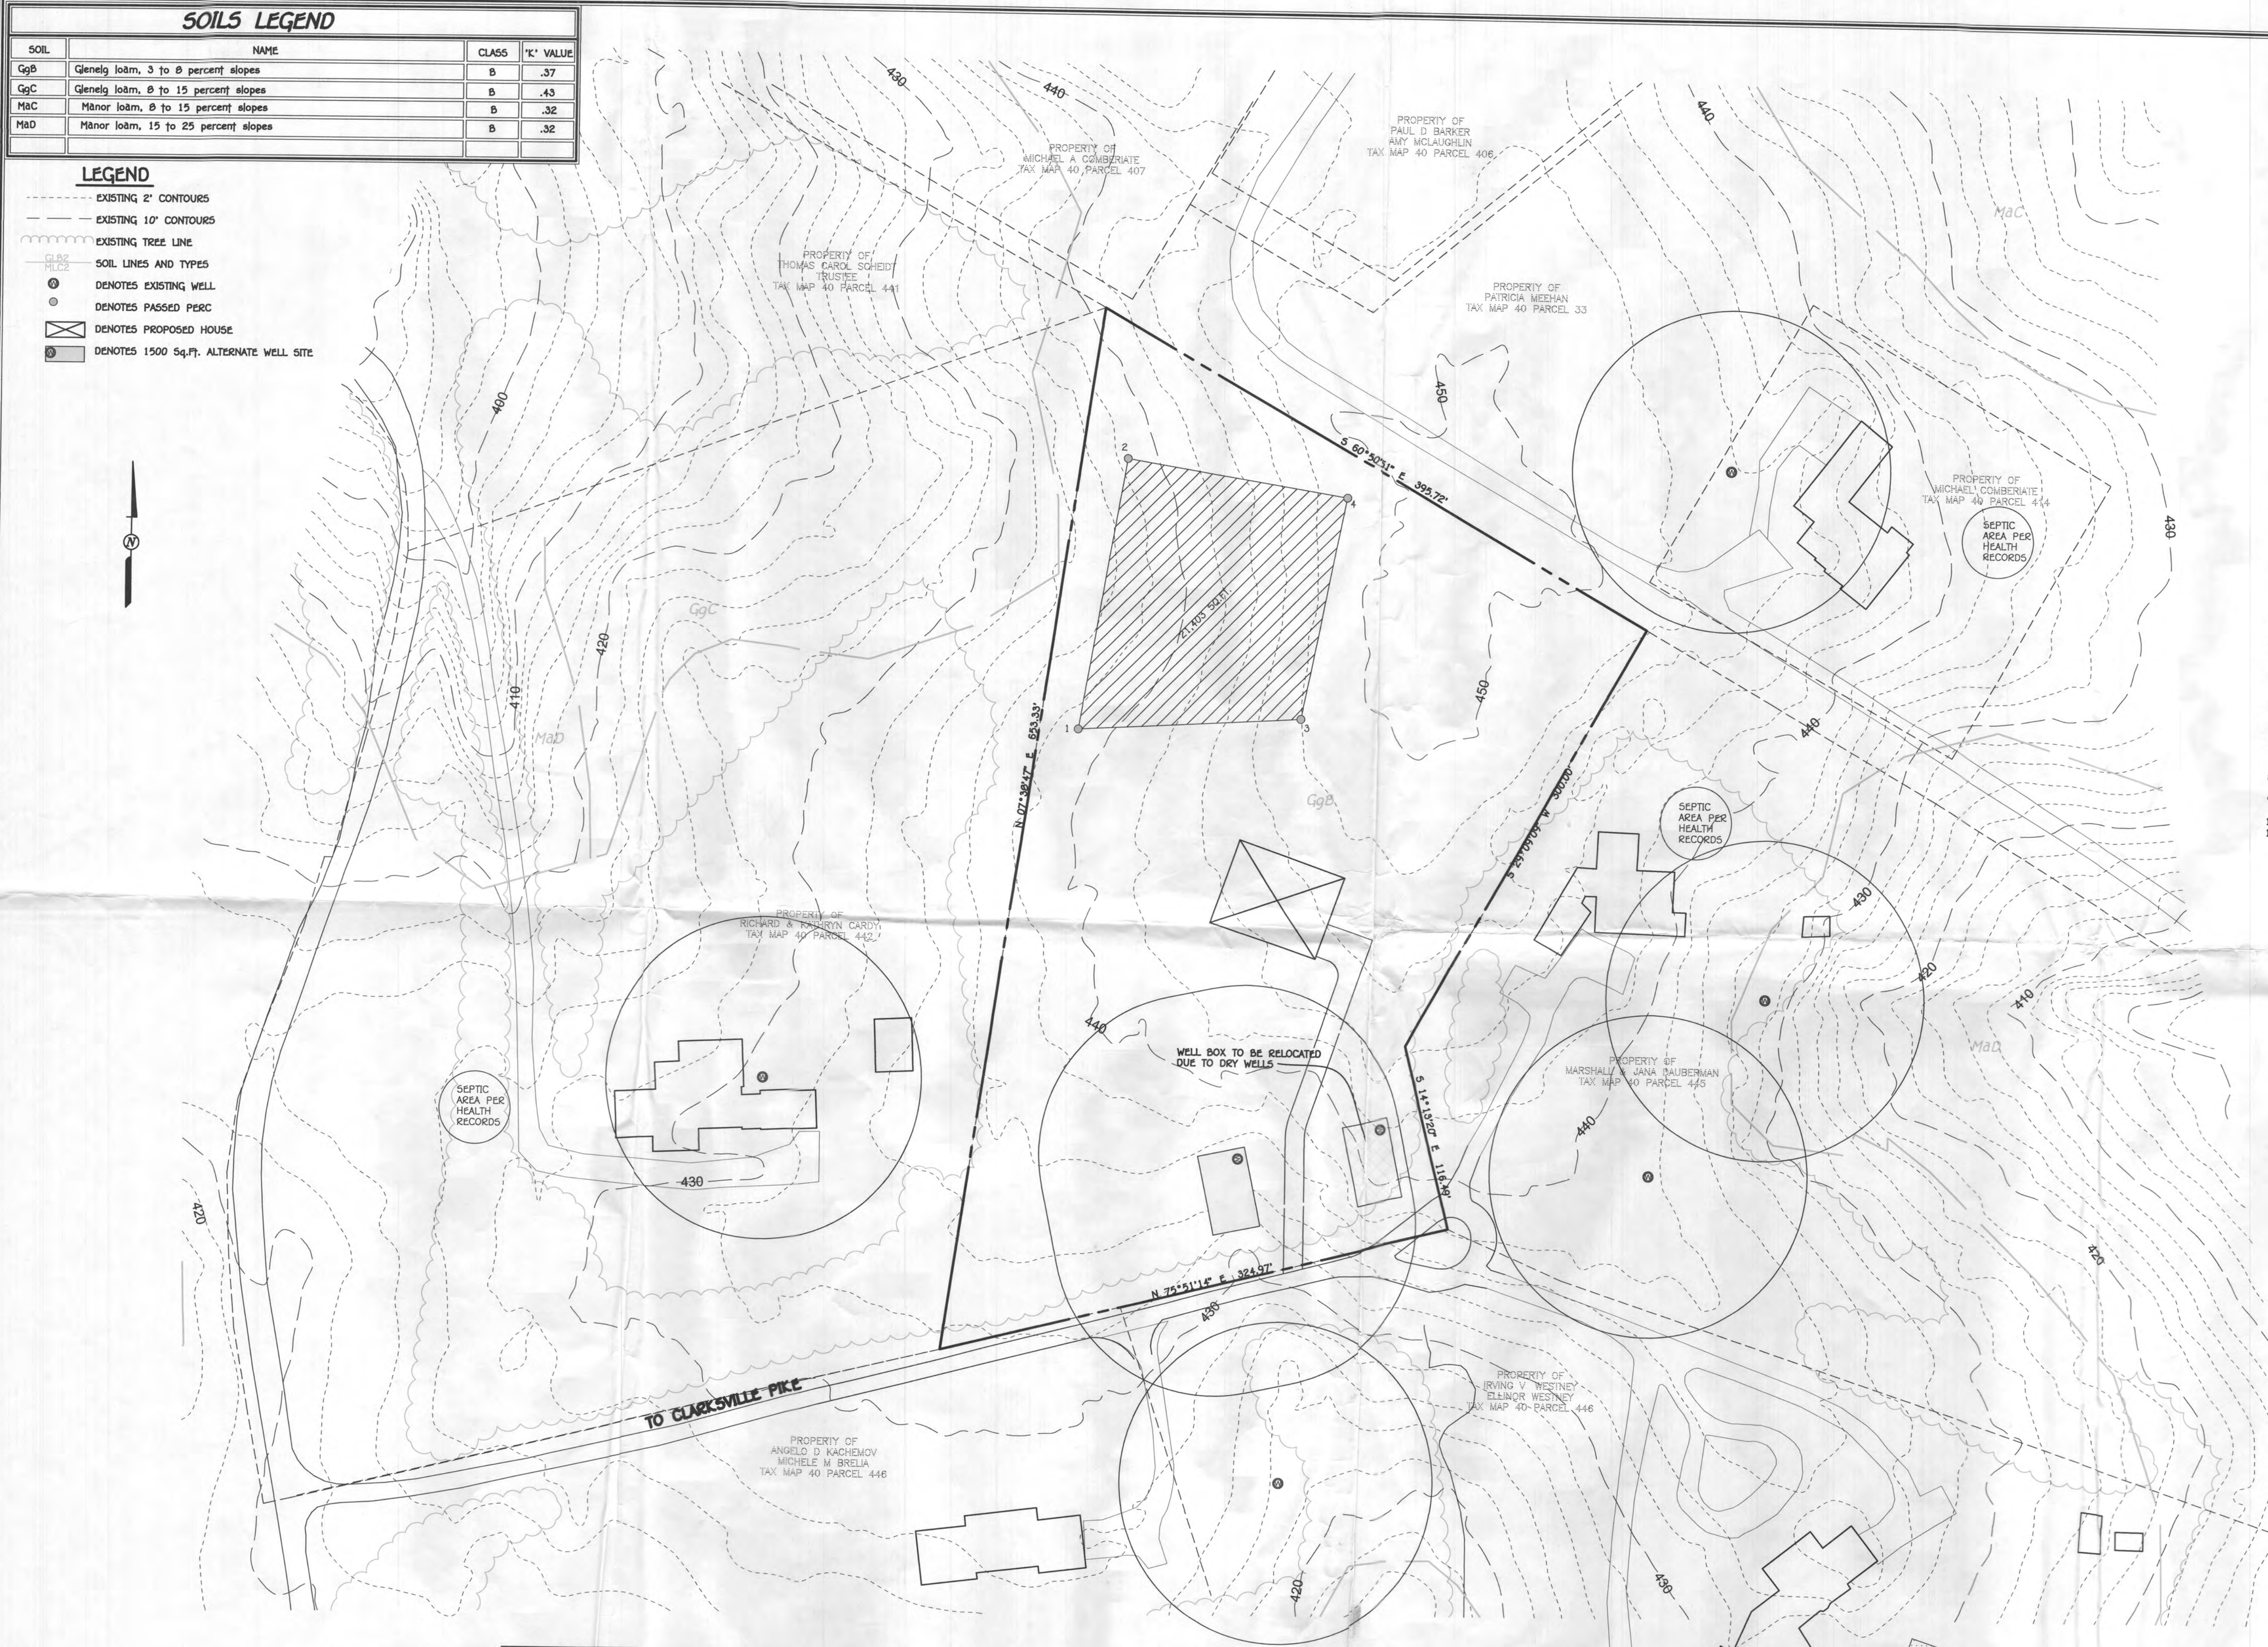

THE PURPOSE OF THIS PLAN IS TO CORRECT A SURVEYING ERROR ON THE PREVIOUSLY APPROVED PERC CERT TO SHIFT EVERYTHING A FEW FEET AND A NEW WELL BOX LOCATION DUE TO DRY WELLS.

Superseded BY
PC Signed 3/30/22

FISHER, COLLINS & CARTER, INC.
CIVIL ENGINEERING CONSULTANTS & LAND SURVEYORS
CENTRAL SQUARE OFFICE PARK - 10272 BALTIMORE NATIONAL PIKE
ELICOTT CITY, MARYLAND 21042
(410) 461-2999

PERC CERTIFICATION
I certify that the locations shown herein are based on field locations done under my direct supervision and are correct to the best of my professional knowledge and belief.
Mark L. Robel
Signature of Property Line Surveyor
Mark L. Robel, Property Line Surveyor
10/04/22
Date

APPROVED FOR PRIVATE WATER AND PRIVATE SEWERAGE SYSTEMS,
HOWARD COUNTY HEALTH DEPARTMENT.
[Signature]
COUNTY HEALTH OFFICER
5/25/21
DATE

PERC CERTIFICATION PLAT
14005 CLARKSVILLE PIKE


TAX MAP #40
5TH ELECTION DISTRICT
SCALE: 1"=50'

PARCEL: 443
HOWARD COUNTY, MARYLAND
DATE: MAY 19, 2021

SOILS LEGEND			
SOIL	NAME	CLASS	K' VALUE
GgB	Glenelg loam, 3 to 8 percent slopes	B	.37
GgC	Glenelg loam, 8 to 15 percent slopes	B	.43
MaC	Manor loam, 8 to 15 percent slopes	B	.32
MaD	Manor loam, 15 to 25 percent slopes	B	.32

LEGEND


- EXISTING 2' CONTOURS
- EXISTING 10' CONTOURS
- EXISTING TREE LINE
- SOIL LINES AND TYPES
- DENOTES EXISTING WELL
- DENOTES PASSED PERC
- ⊠ DENOTES PROPOSED HOUSE
- DENOTES 1500 Sq.Ft. ALTERNATE WELL SITE

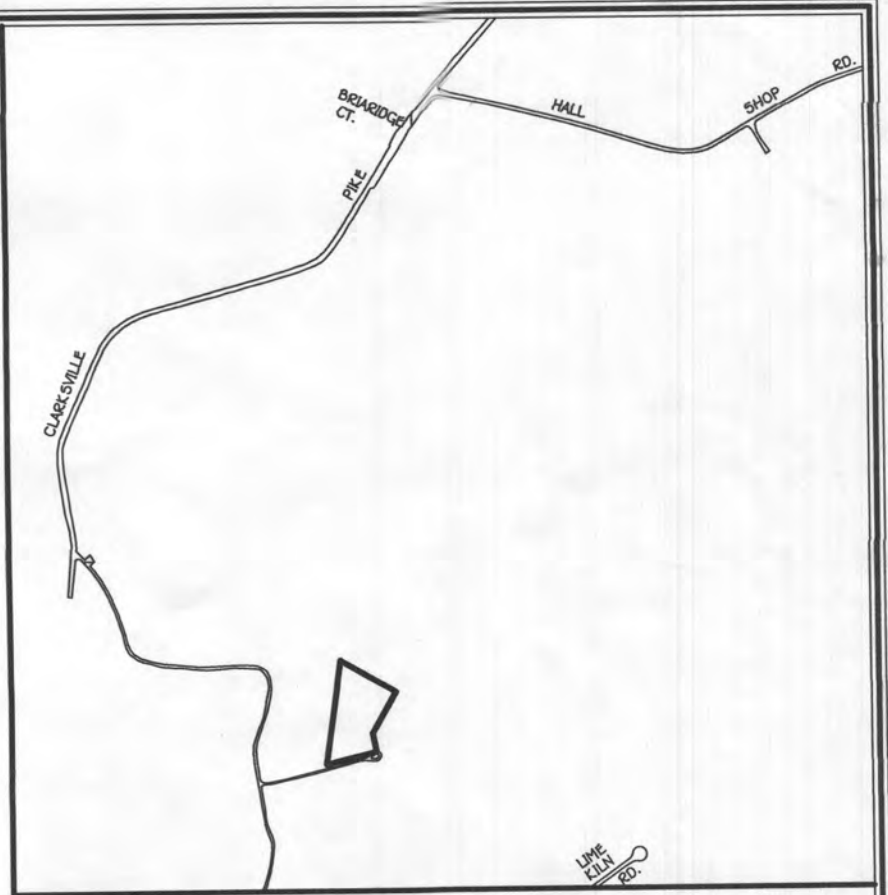

VICINITY MAP
SCALE : 1" = 1200'

GENERAL NOTES:

- THIS AREA DESIGNATES A PRIVATE SEWAGE DISPOSAL AREA OF AT LEAST 10,000 SQUARE FEET AS REQUIRED BY THE MARYLAND STATE DEPARTMENT OF THE ENVIRONMENT FOR INDIVIDUAL SEWERAGE DISPOSAL IMPROVEMENTS OF ANY NATURE IN THIS AREA ARE RESTRICTED UNTIL PUBLIC SEWERAGE IS AVAILABLE. THESE EASEMENTS SHALL BECOME NULL AND VOID UPON CONNECTION TO A PUBLIC SEWAGE DISPOSAL AREA. THE COUNTY HEALTH OFFICER SHALL HAVE THE AUTHORITY TO GRANT ADJUSTMENTS TO THE PRIVATE SEWAGE DISPOSAL AREA. RECORDATION OF A MODIFIED SEWERAGE EASEMENT SHALL NOT BE NECESSARY.
- ADJUSTMENTS TO SEWAGE DISPOSAL AREA IS NOT PERMITTED WITHOUT ADDITIONAL TESTING.
- THE LOT SHOWN HEREON COMPLIES WITH THE MINIMUM OWNERSHIP WIDTH AND LOT AREA AS REQUIRED BY THE MARYLAND STATE DEPARTMENT OF THE ENVIRONMENT.
- ALL WELLS AND SEPTIC SYSTEMS WITHIN 100' OF THE PROPERTY BOUNDARIES AND ALL EXISTING OR PROPOSED WELLS LESS THAN 200' DOWN/GRADIENT OF A SEPTIC SYSTEM AND/OR SEPTIC EASEMENT.
- HOUSE SITE SHOWN COMPLY WITH MINIMUM BUILDING RESTRICTION REGULATIONS.
- WELL SHALL BE DRILLED PRIOR TO BUILDING PERMIT.
- TOPOGRAPHY SHOWN IS FROM HOWARD COUNTY GIS TOPOGRAPHY AT 2' CONTOUR INTERVAL. FIELD RUN TOPO WILL BE DONE AT TIME OF THE SEPTIC INSTALL PLAN.
- BOUNDARY OUTLINE BASED ON AVAILABLE DEED OF RECORD WITHOUT THE THE BENEFIT OF A FIELD SURVEY AT THIS TIME.
- ANY CHANGES TO A PRIVATE SEWAGE DISPOSAL AREA SHALL REQUIRE A REVISED PERC CERTIFICATION PLAN
- DEED REFERENCE LIBER 8303 FOLIO 191.

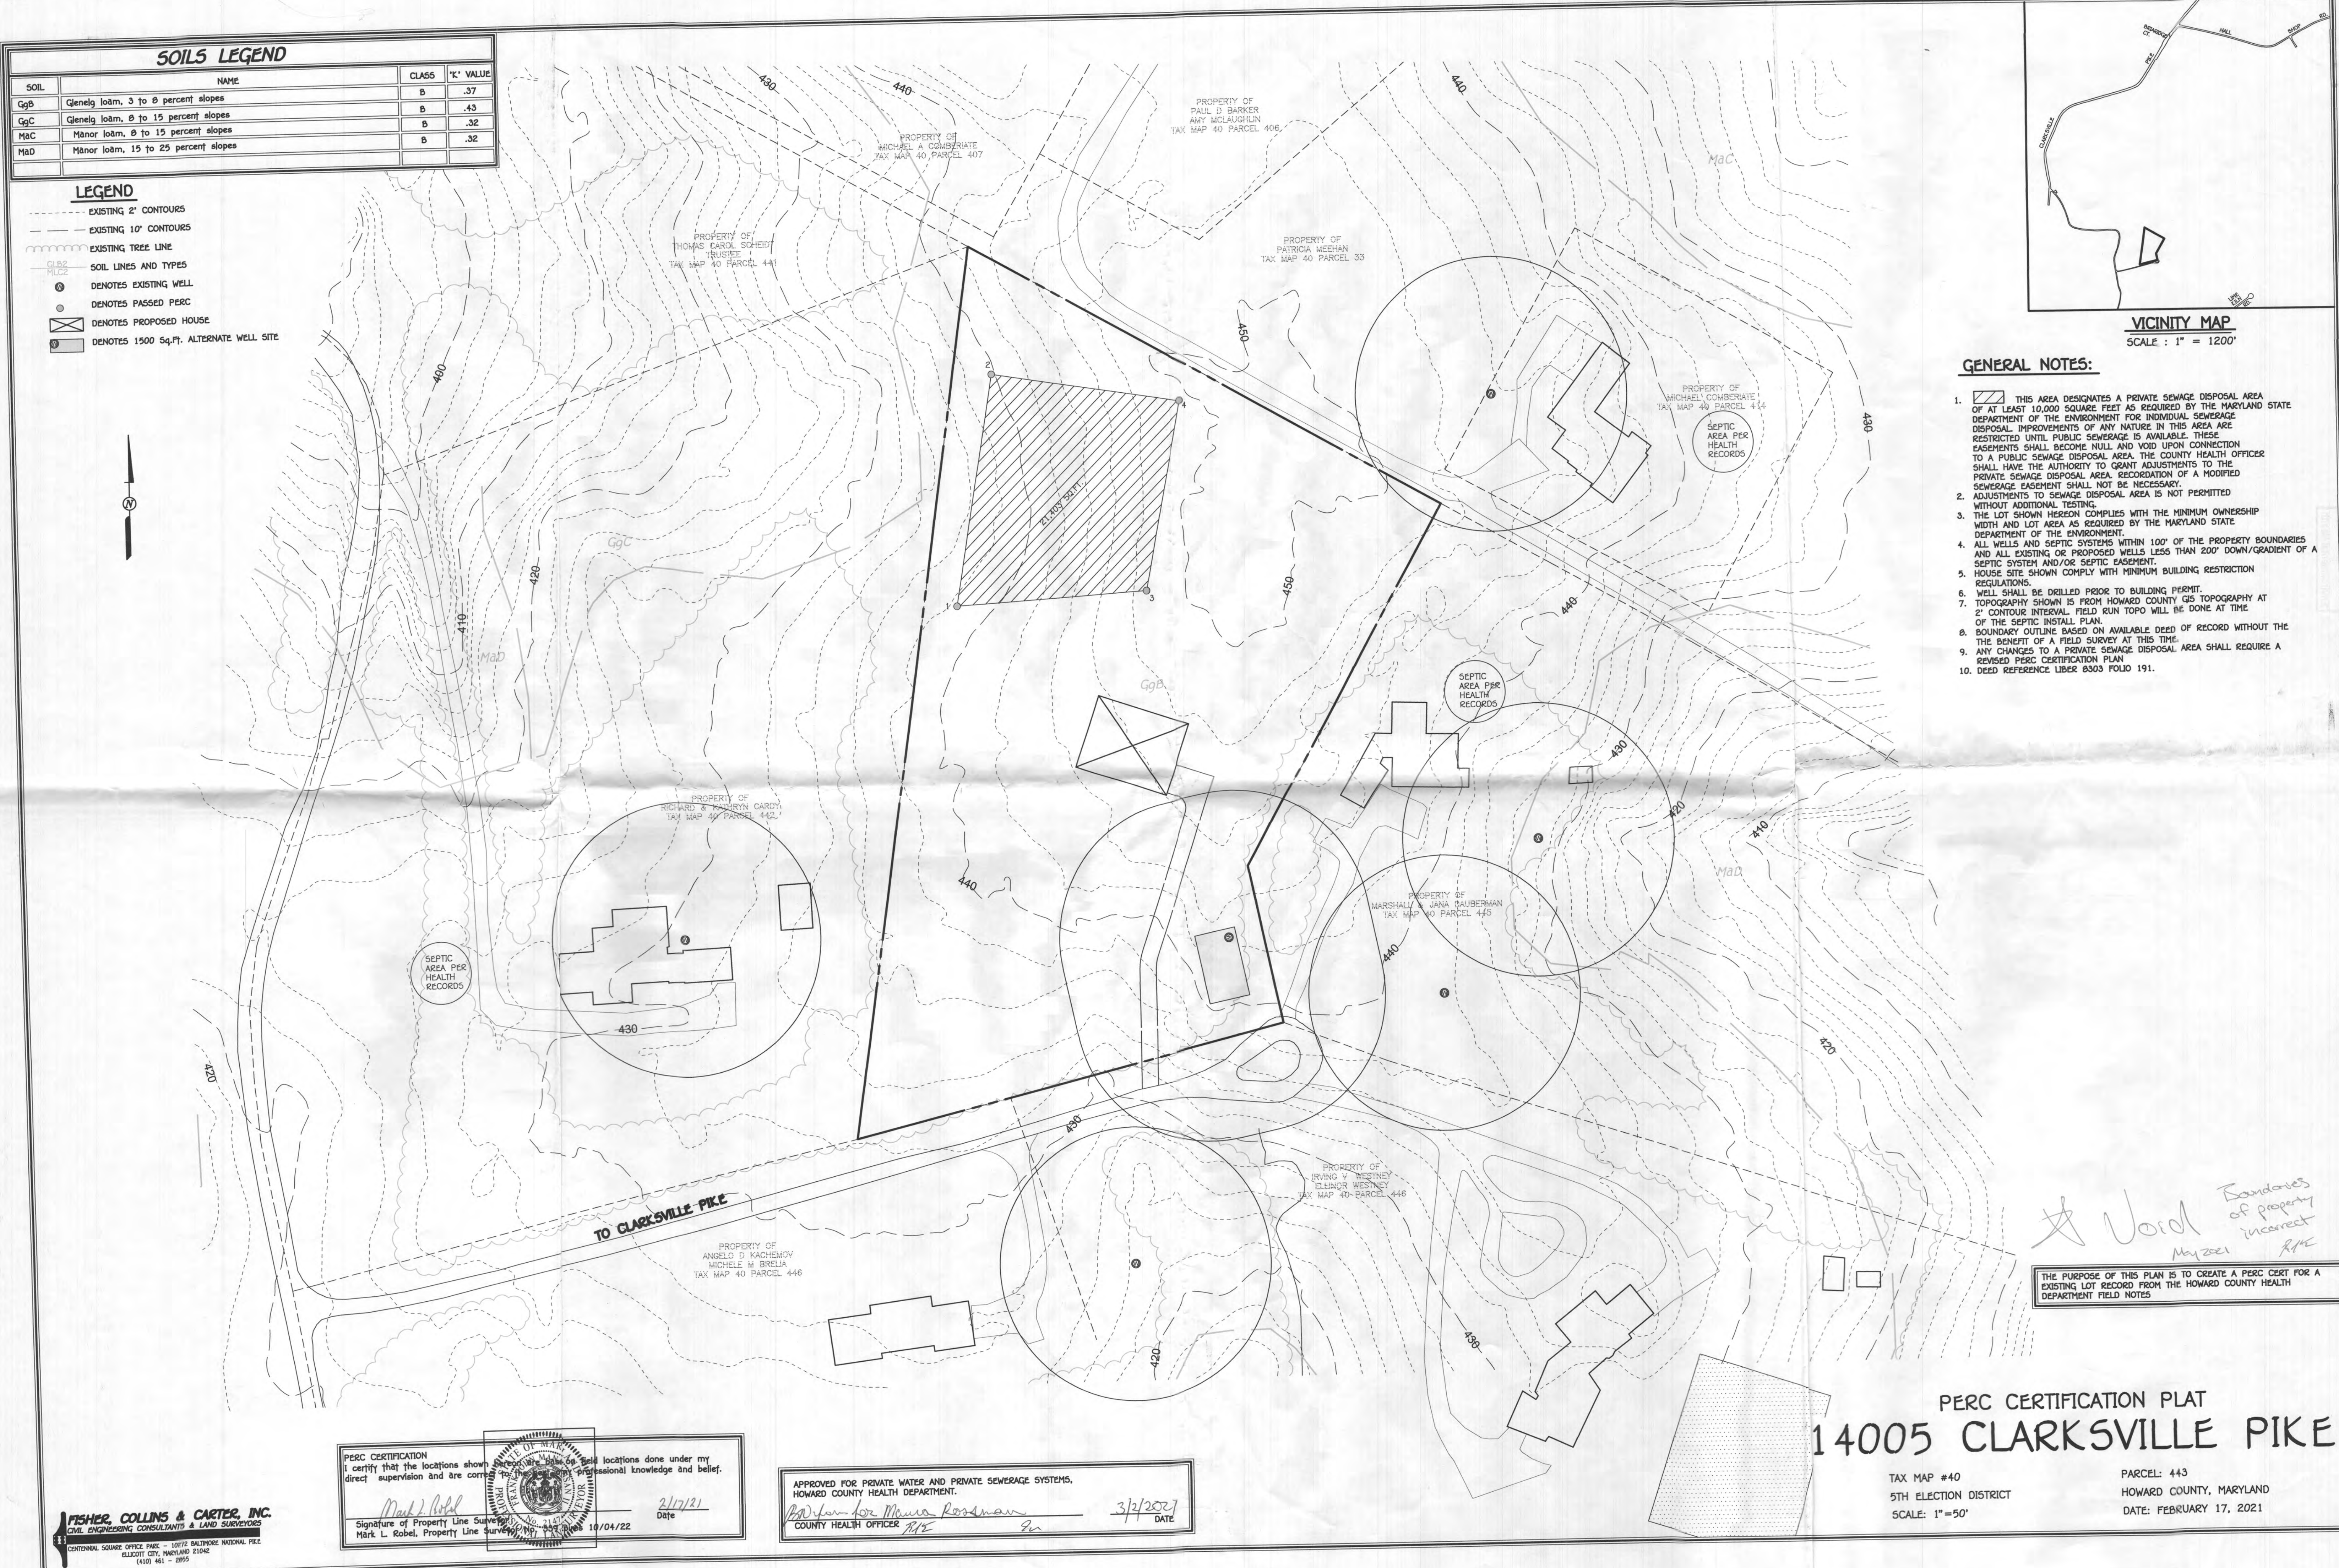

THE PURPOSE OF THIS PLAN IS TO CREATE A PERC CERT FOR A EXISTING LOT RECORDED FROM THE HOWARD COUNTY HEALTH DEPARTMENT FIELD NOTES

PERC CERTIFICATION PLAT
14005 CLARKSVILLE PIKE

TAX MAP #40
5TH ELECTION DISTRICT
SCALE: 1"=50'

PARCEL: 443
HOWARD COUNTY, MARYLAND
DATE: FEBRUARY 17, 2021

FISHER, COLLINS & CARTER, INC.
CIVIL ENGINEERING CONSULTANTS & LAND SURVEYORS
CENTENNIAL SQUARE OFFICE, SUITE 1007, BALTIMORE NATIONAL PIKE
ELICOTT CITY, MARYLAND 21042
(410) 461-2895

PERC CERTIFICATION
I certify that the locations shown on this plat are the locations done under my direct supervision and are correct to the best of my professional knowledge and belief.
Signature of Property Line Surveyor: Mark L. Robel
Date: 2/17/21
Mark L. Robel, Property Line Surveyor
10/04/22

APPROVED FOR PRIVATE WATER AND PRIVATE SEWERAGE SYSTEMS,
HOWARD COUNTY HEALTH DEPARTMENT.
Signature of County Health Officer: [Signature]
Date: 3/2/2021
COUNTY HEALTH OFFICER RHE